

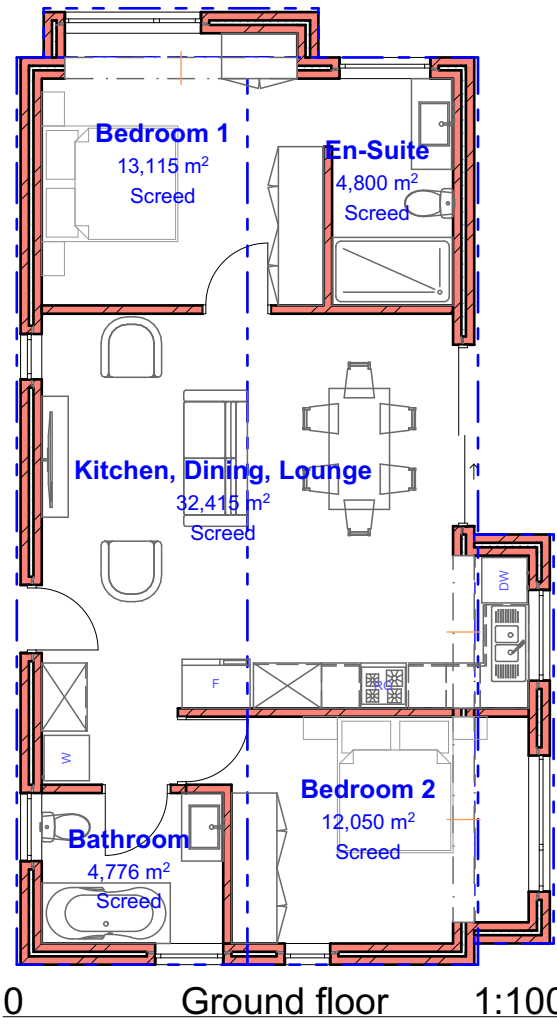




## **Ann 12**

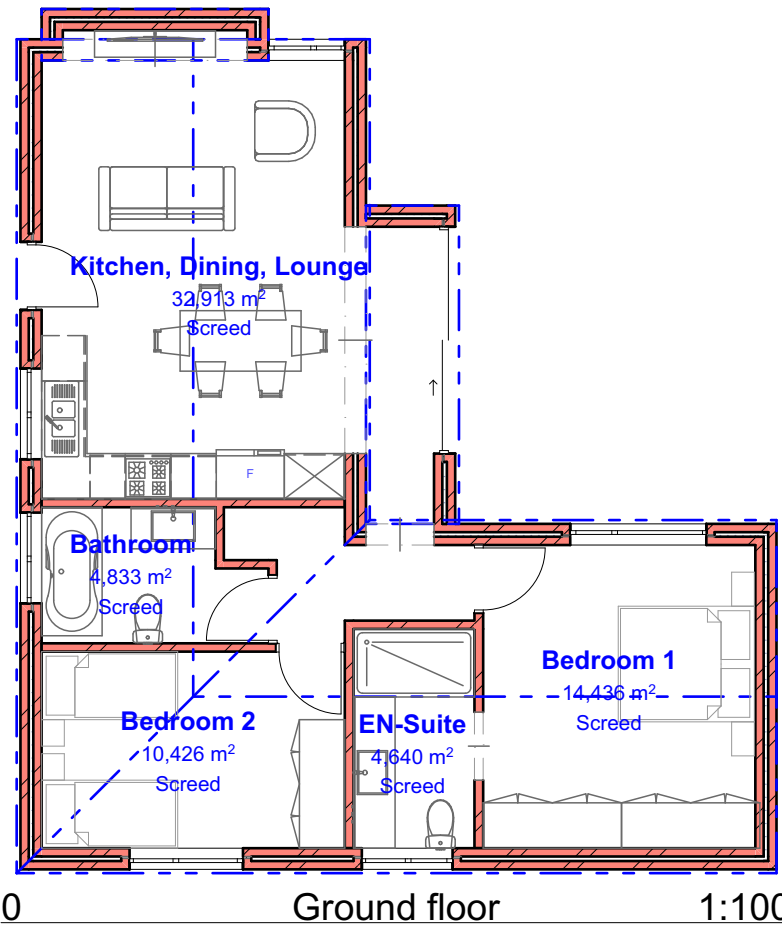



79.59m<sup>2</sup>  
**Unit 1 Cp 1**

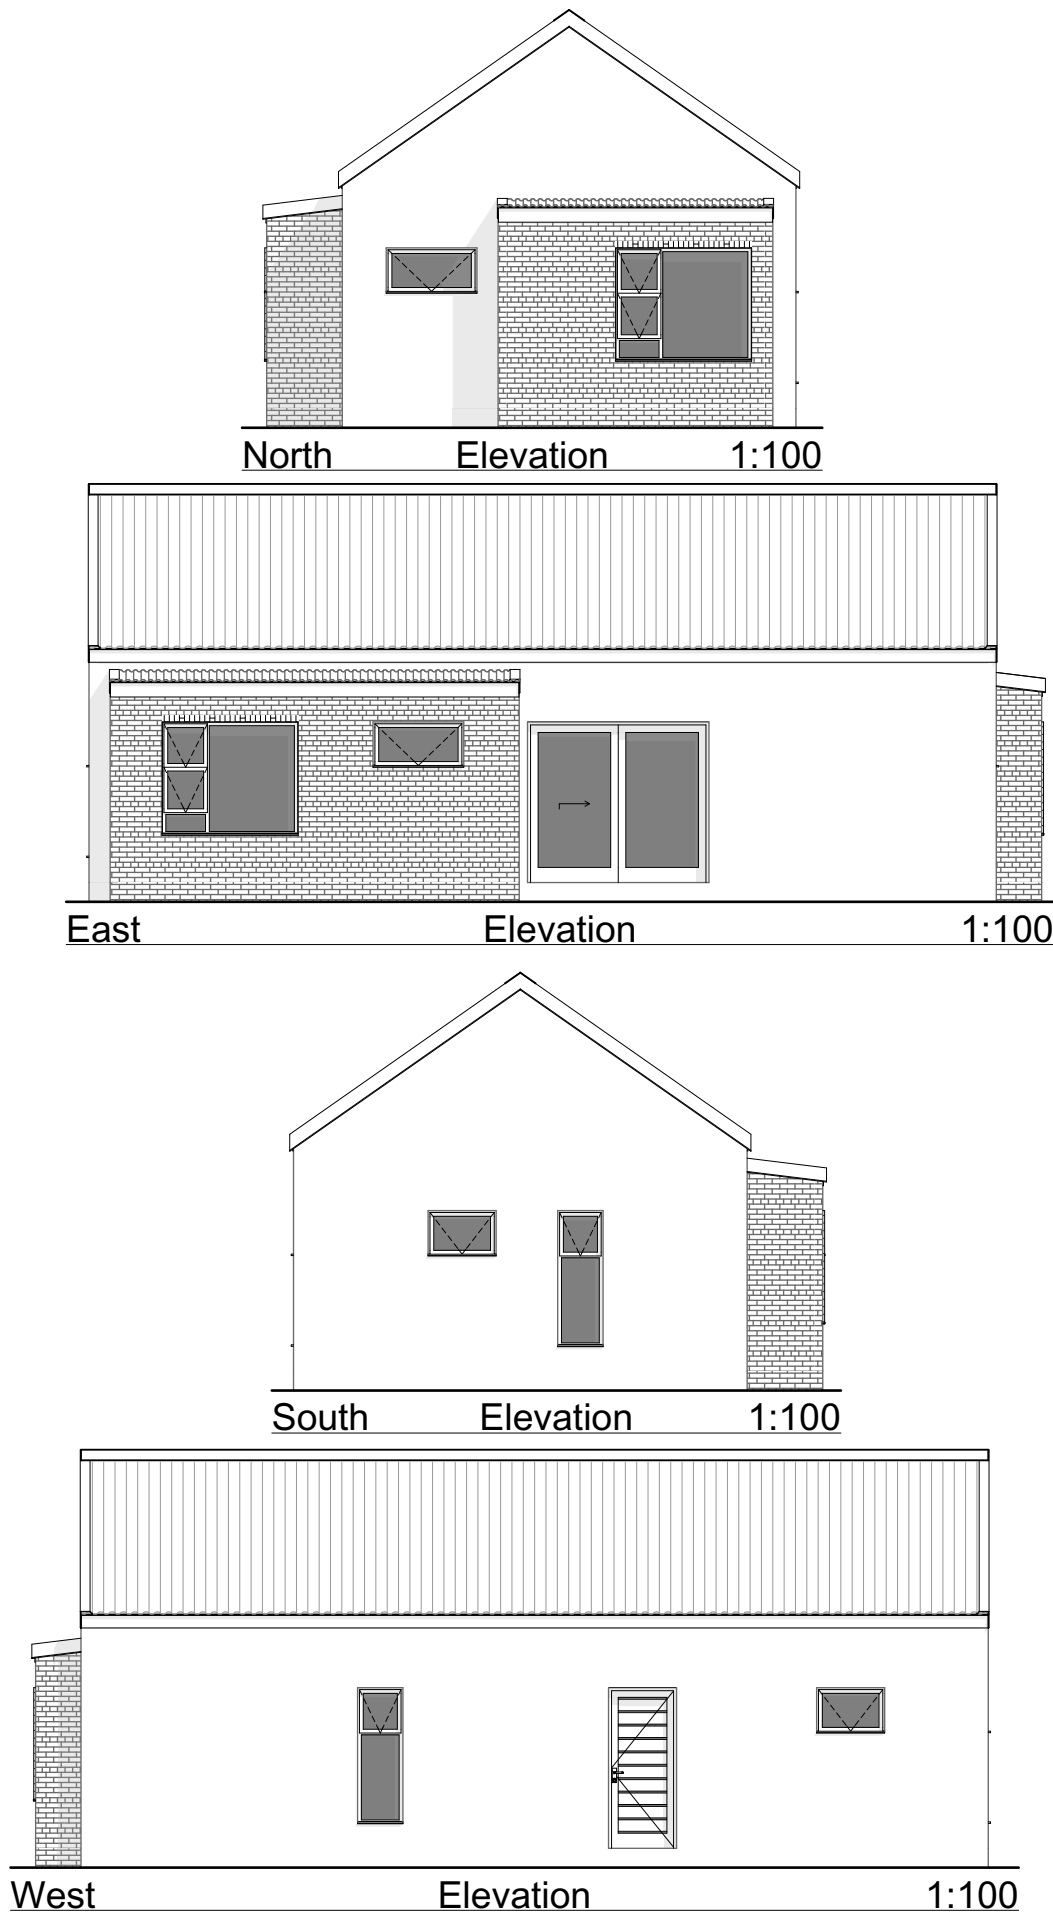



81.16m<sup>2</sup>  
**Unit 2 CP 1**

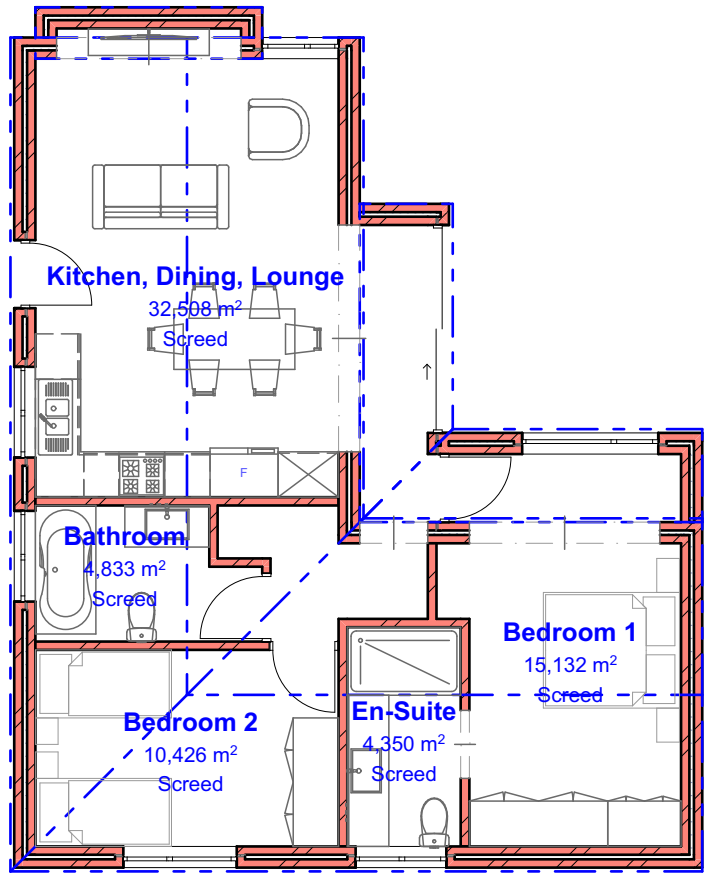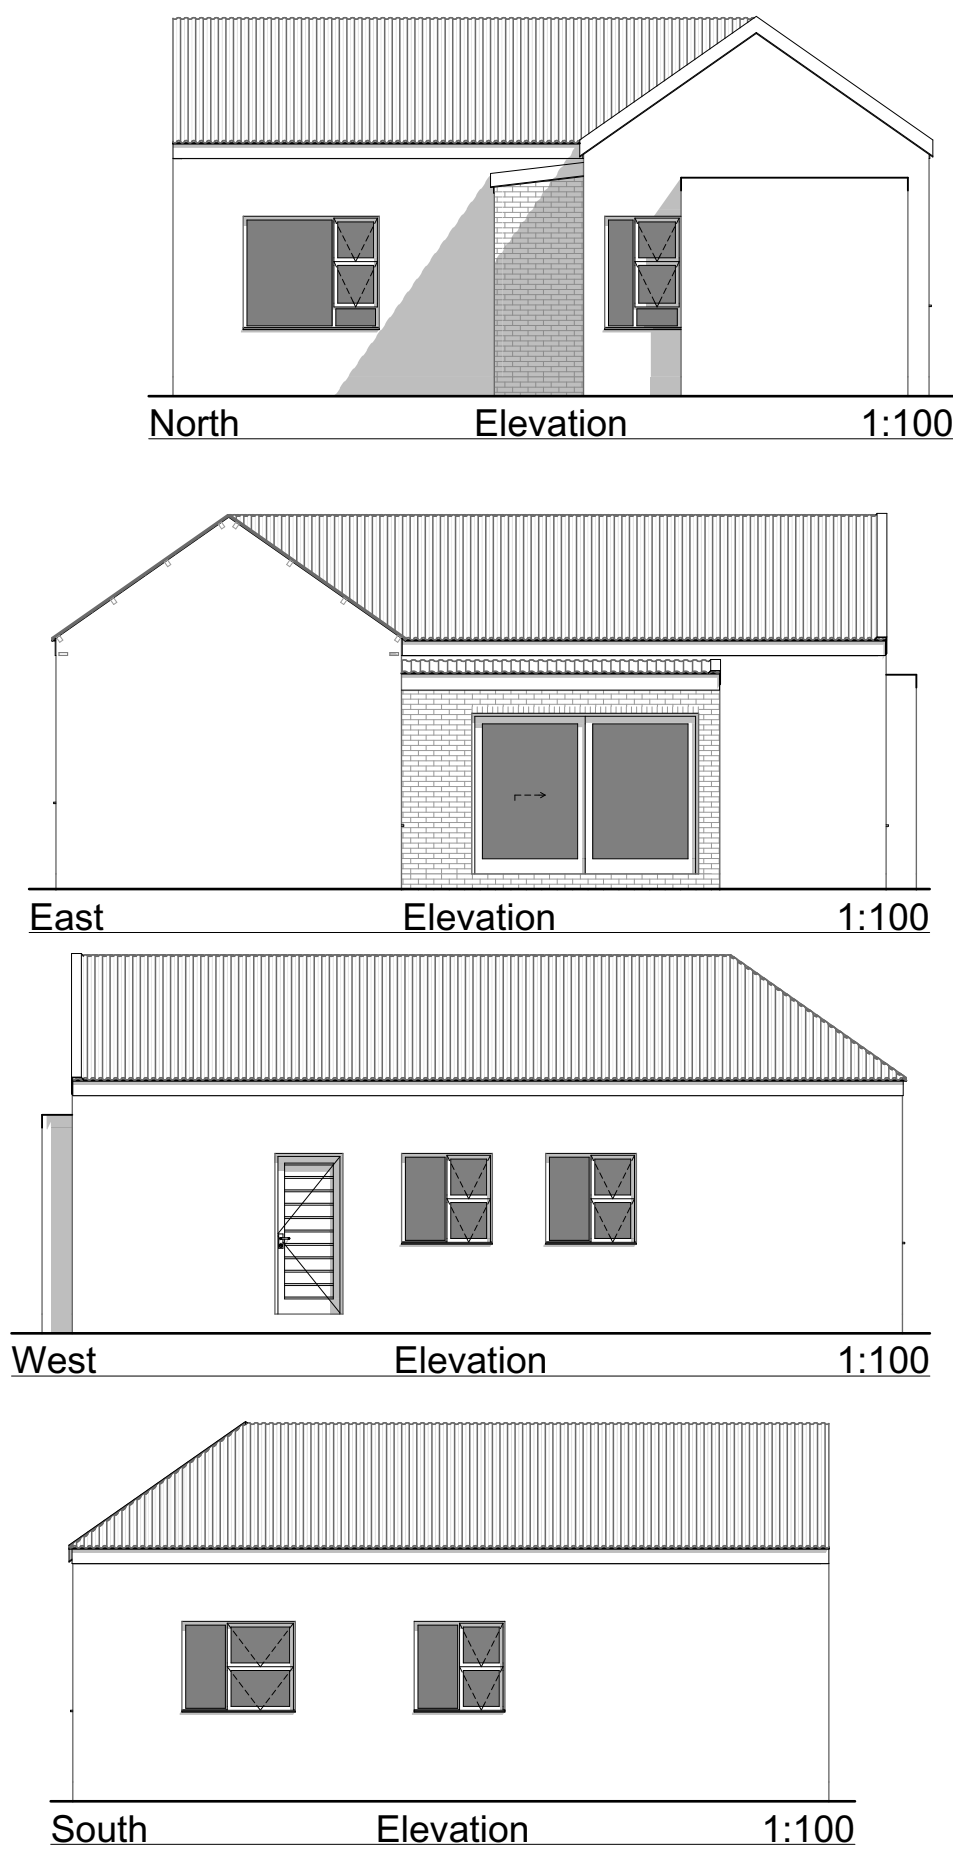


81.00m<sup>2</sup>  
**Unit 2 Cp 2**

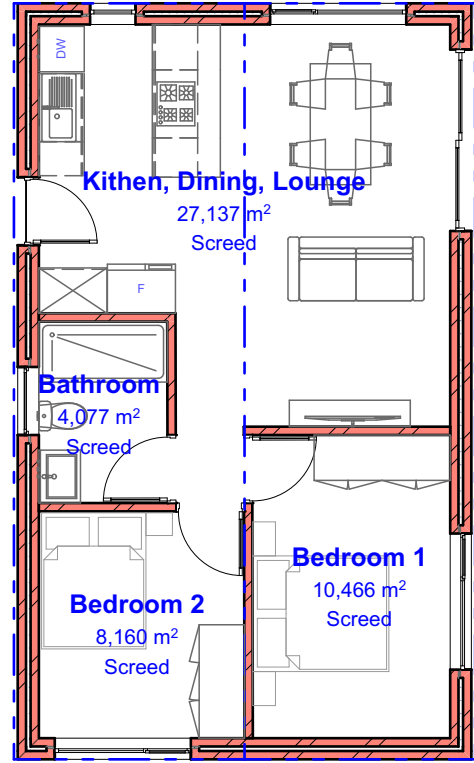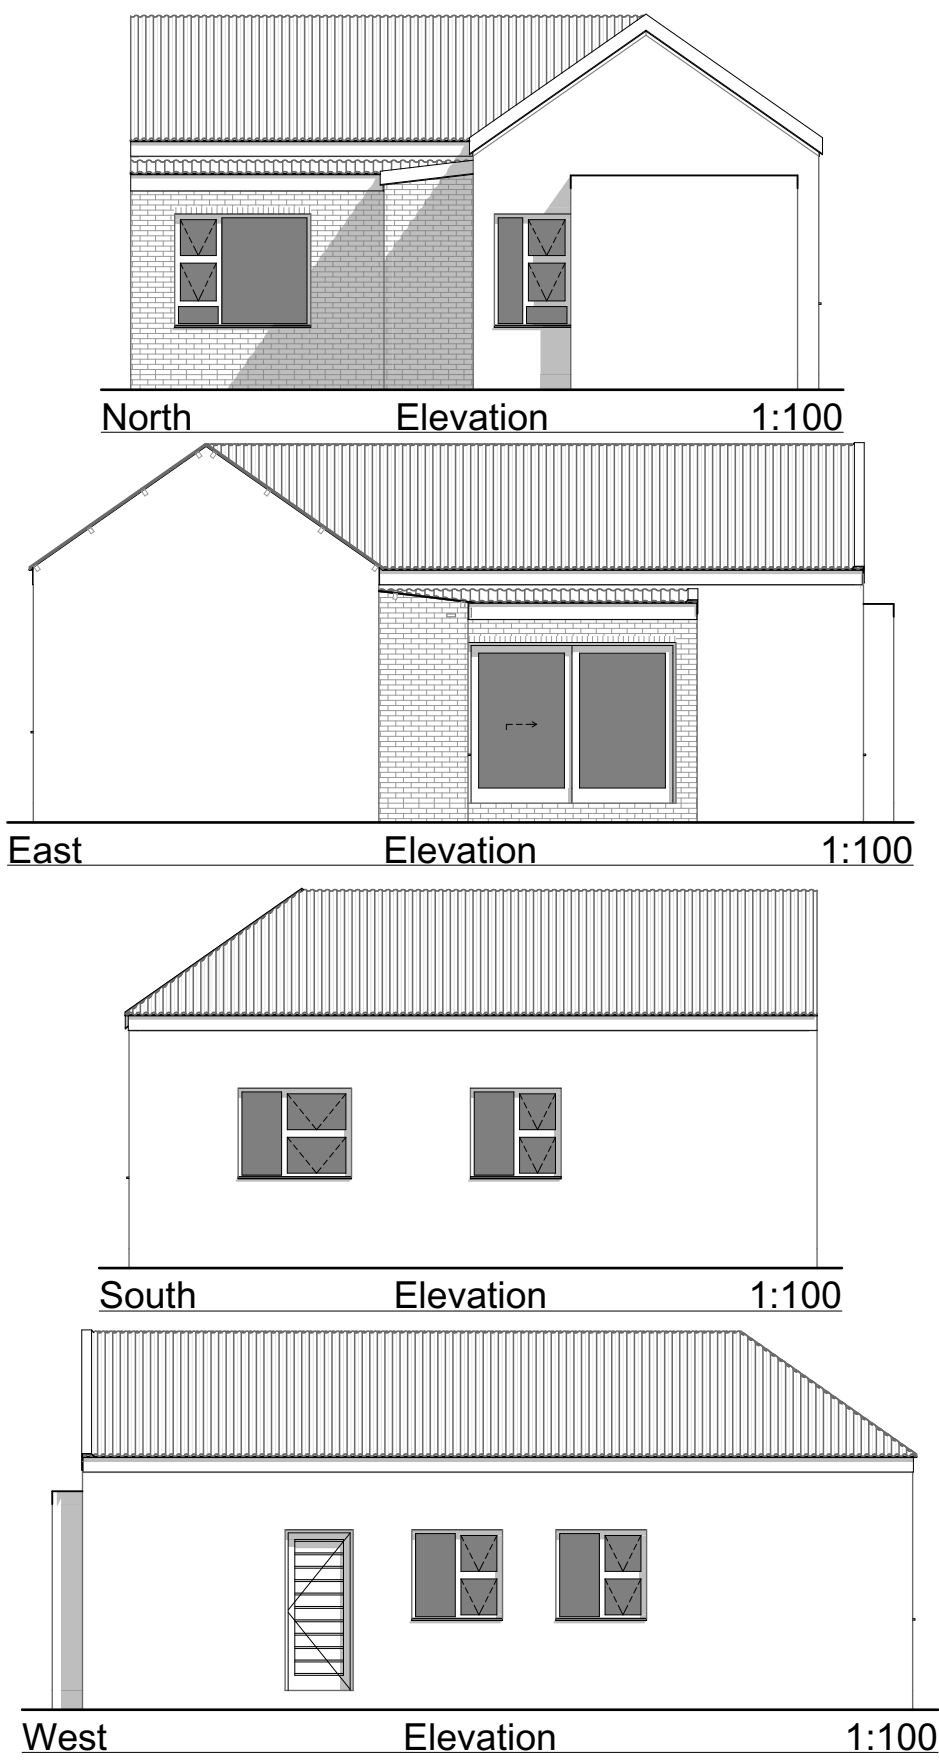


60.00m<sup>2</sup>  
**Unit 3 CP 1**

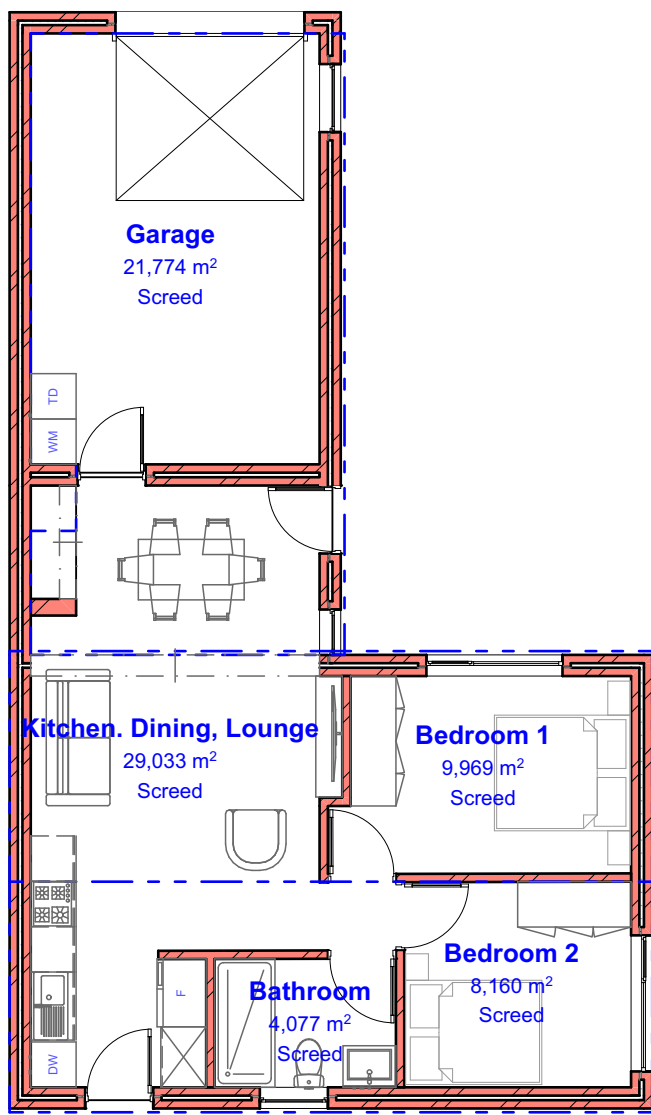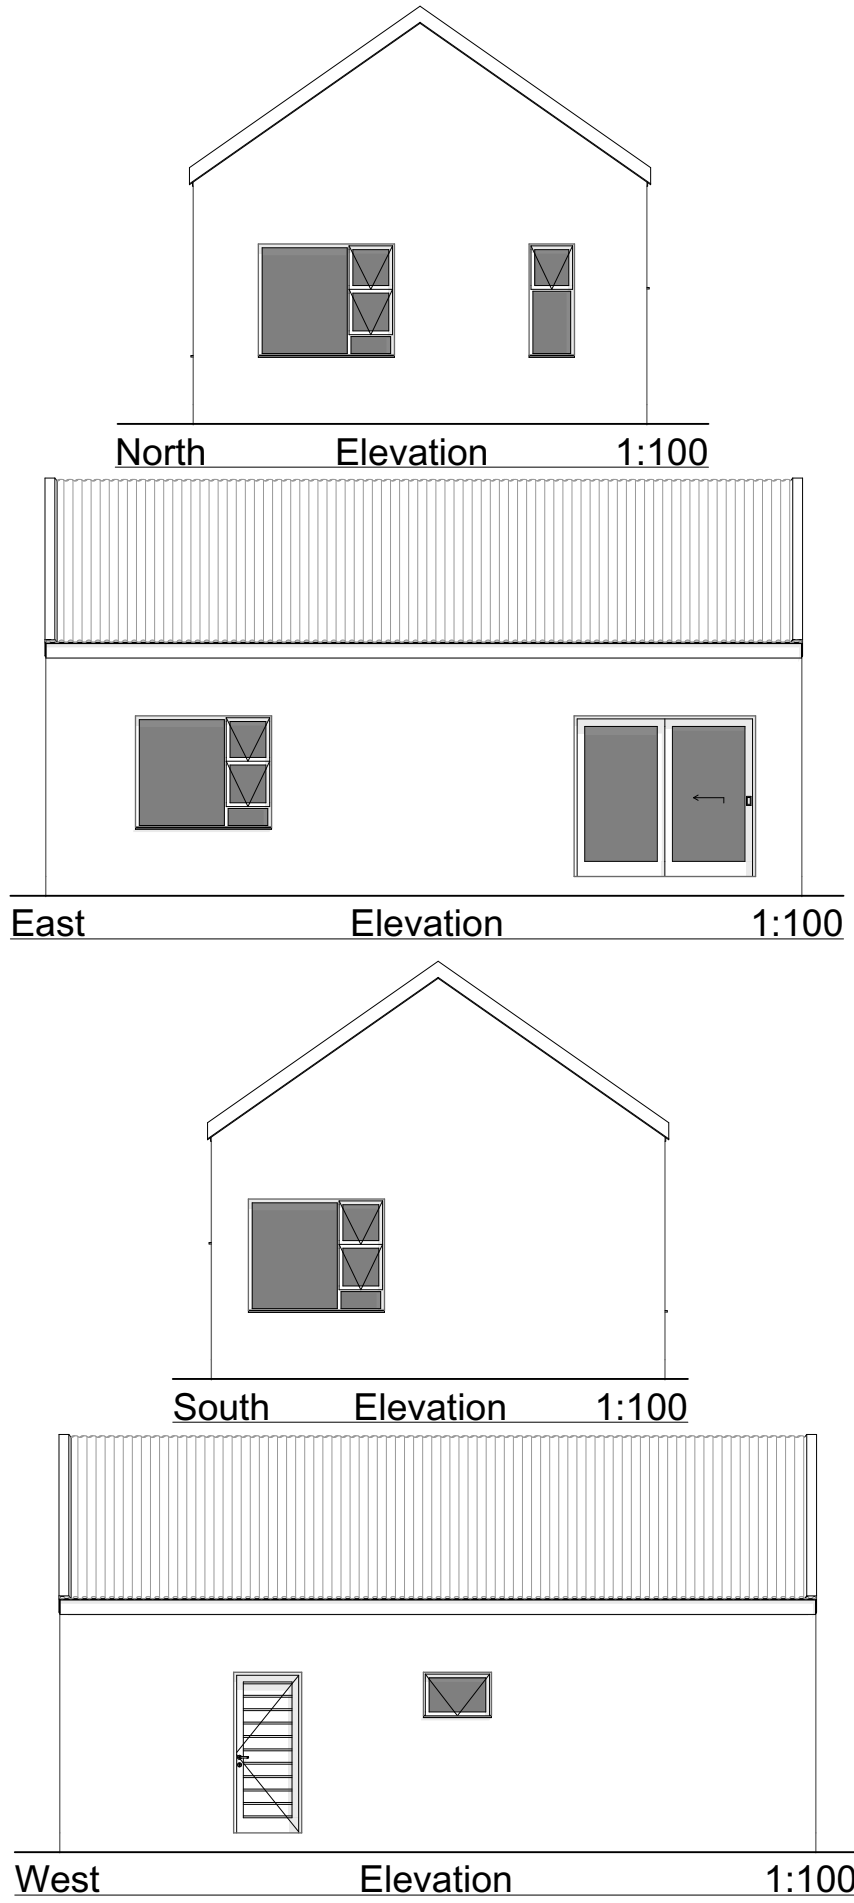


88.23m<sup>2</sup>  
**Unit 3 Cp 2**

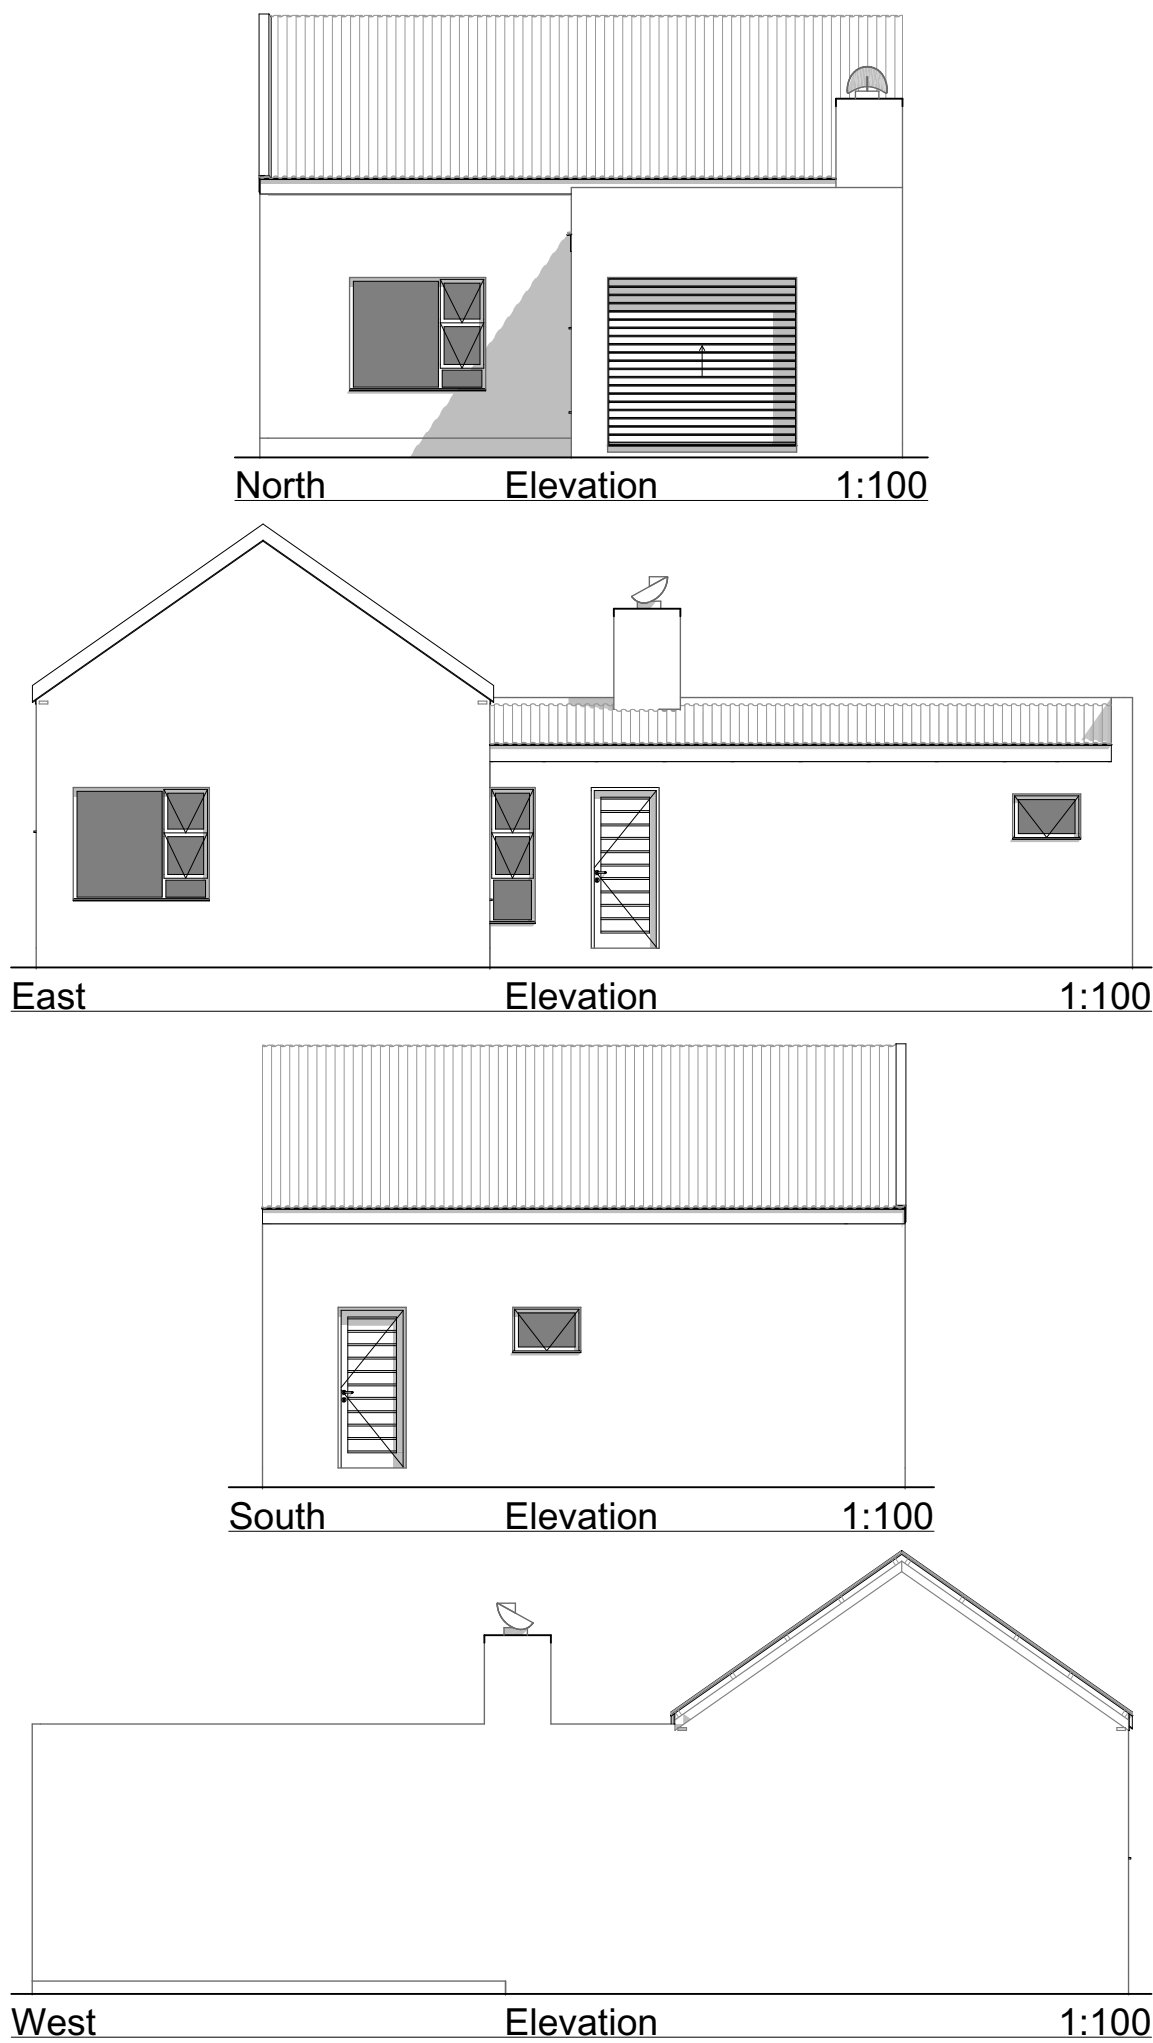

COPYRIGHT NOTICE: Copyright © 2018 Earp Construction (PTY) LTD. Copyright subsists in this drawing. The person or entity, whose name appears in the title block of this drawing, is hereby granted a non-exclusive license to use, display, and print and / or reproduce this drawing to the extent necessary to carry out and complete the project described in the title block of this drawing. This license in respect of the copyright is expressly limited as aforesaid and the person and/or entity referred to above shall not be entitled to grant sub-licenses in respect of the copyright in this drawing to any other entity. This license confers no ownership rights in the copyright vesting in the drawing and this drawing and the copyright subsisting therein will, at all times, remain the property of Earp Construction (PTY) Ltd.  
Any unauthorized reproduction, publication, transmission, adaptation and/or inclusion of this drawing in a cinematograph film or television broadcast is an act of copyright infringement which will render the doer of the act liable for civil law copyright infringement and may in certain circumstances render the doer liable to criminal prosecution. Requests and enquiries concerning this drawing and the rights subsisting therein should be addressed to the copyright owner. ACTS OF PARLIAMENT: All Contractors shall ensure that, before any work is put in hand, they comply with all the necessary Acts of Parliament of the Republic of South Africa.

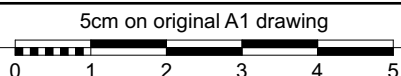



|   |                                                          |                     |               |
|---|----------------------------------------------------------|---------------------|---------------|
| DRAWN BY:   |                                                          | Franco Henegan      |               |
| REVISION   | DATE                                                     | REVISION DETAILS    |               |
| 0   | 2026/04/30                                               | Issued for approval |               |
| PROJECT: Proposed new SDP on Erf 9783, Mooikloof, Pacaltsdorp for owner: Earp Construction (Pty) Ltd                                                                                     |                                                          |                     |               |
| DRAWING TITLE:   |                                                          |                     | SHEET:        |
| Typical Units   |                                                          |                     | 7 of 12       |
| DRAWING:   | Mooikloof fase 4_Dwarskloof_rev 3 Layout for Marlize.pln | SCALE as shown      | PAPER SIZE A1 |
|   |                                                          | REVISION 0          |               |
| Franco Henegan<br>PrArchDraught, (PAD53267387) / 33159 (SAIAT)<br>Toll: 072 383 6610<br>Email: franco@henegan@gmail.com<br>Address: 8 Terblance street<br>Heather Park<br>George<br>6529 |                                                          |                     |               |

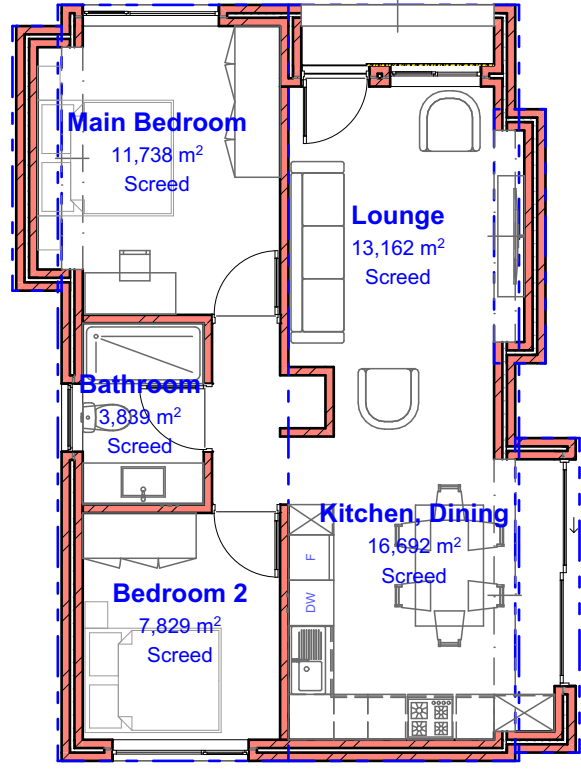

0 Ground floor 1:100

66.77m<sup>2</sup>



**Unit 4 CP 1**

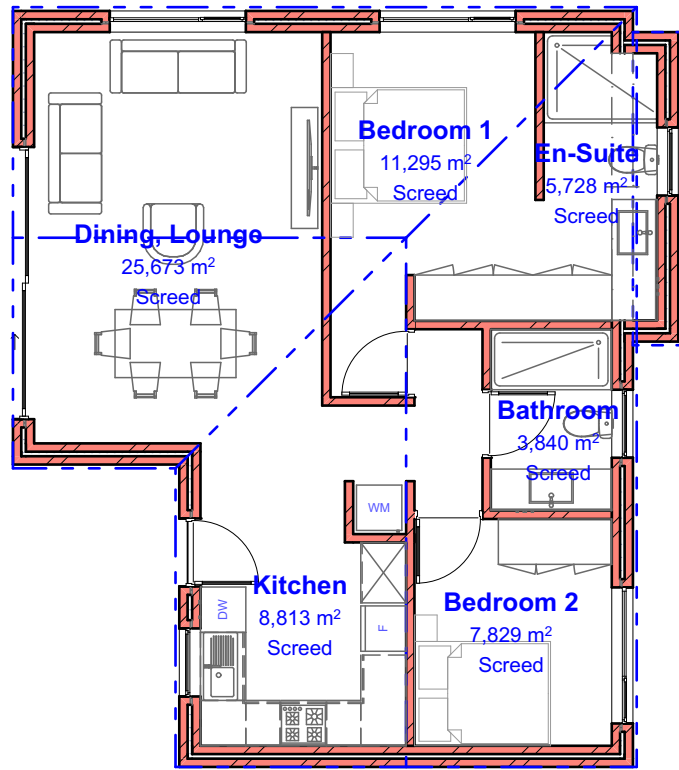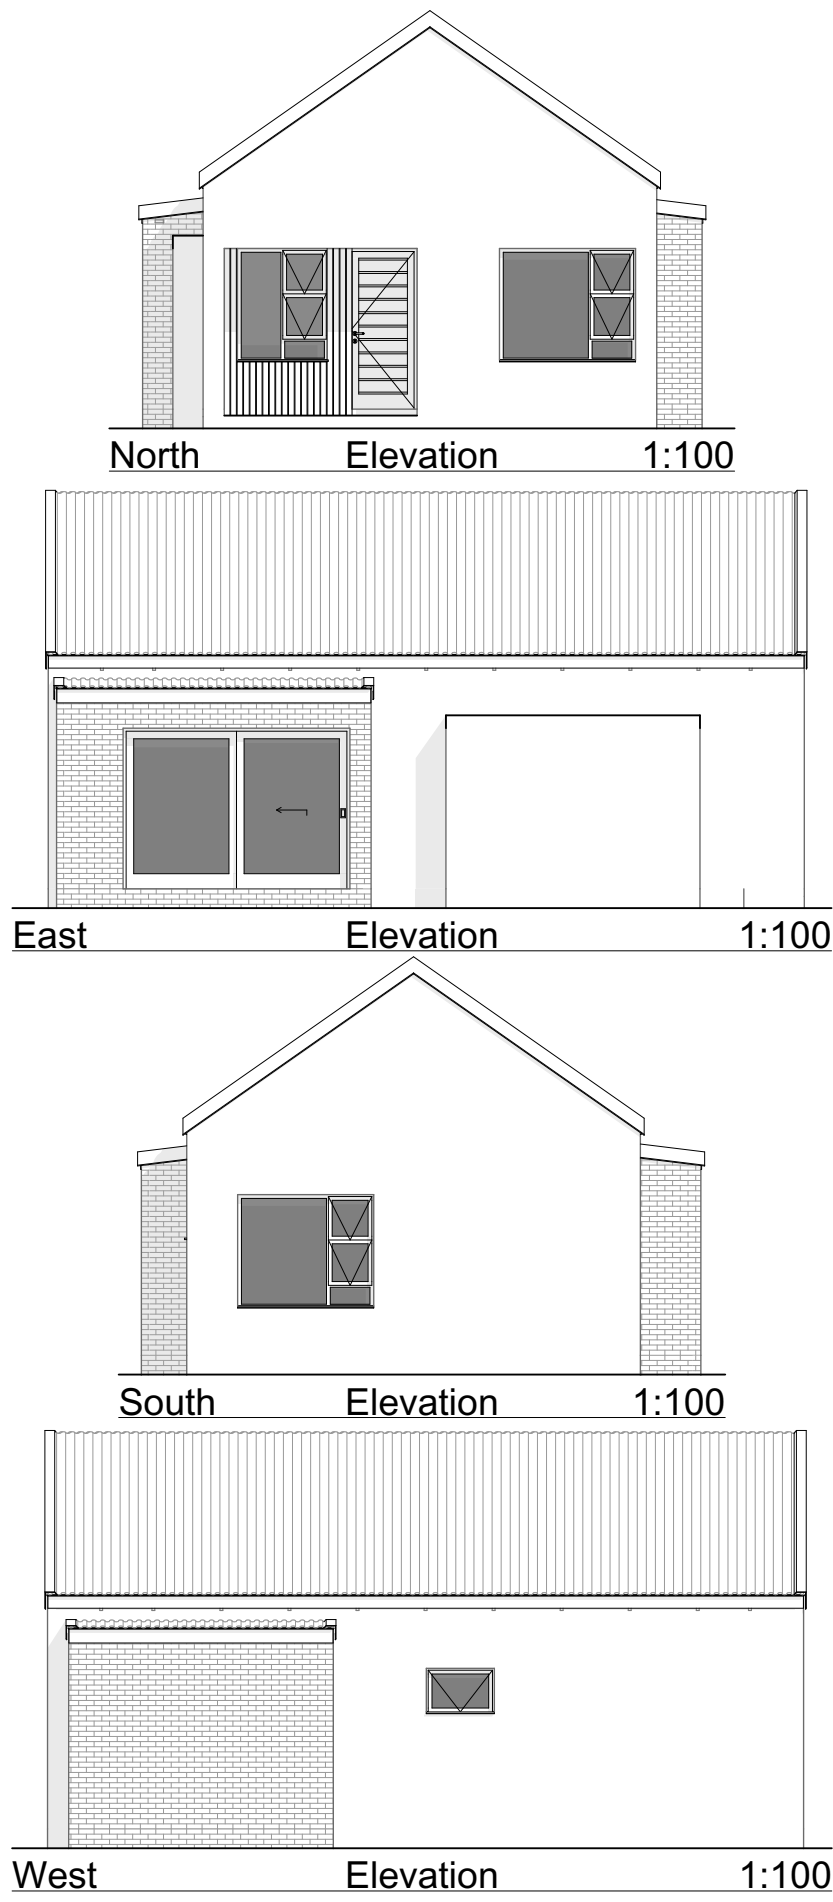

0 Ground floor 1:100

75.66m<sup>2</sup>



**Unit 4 CP 2**

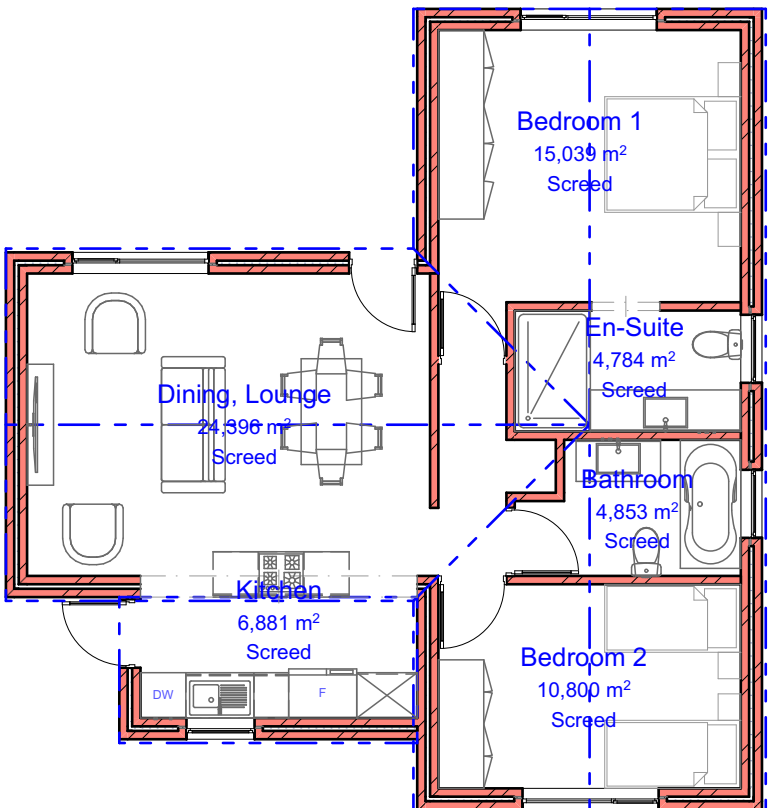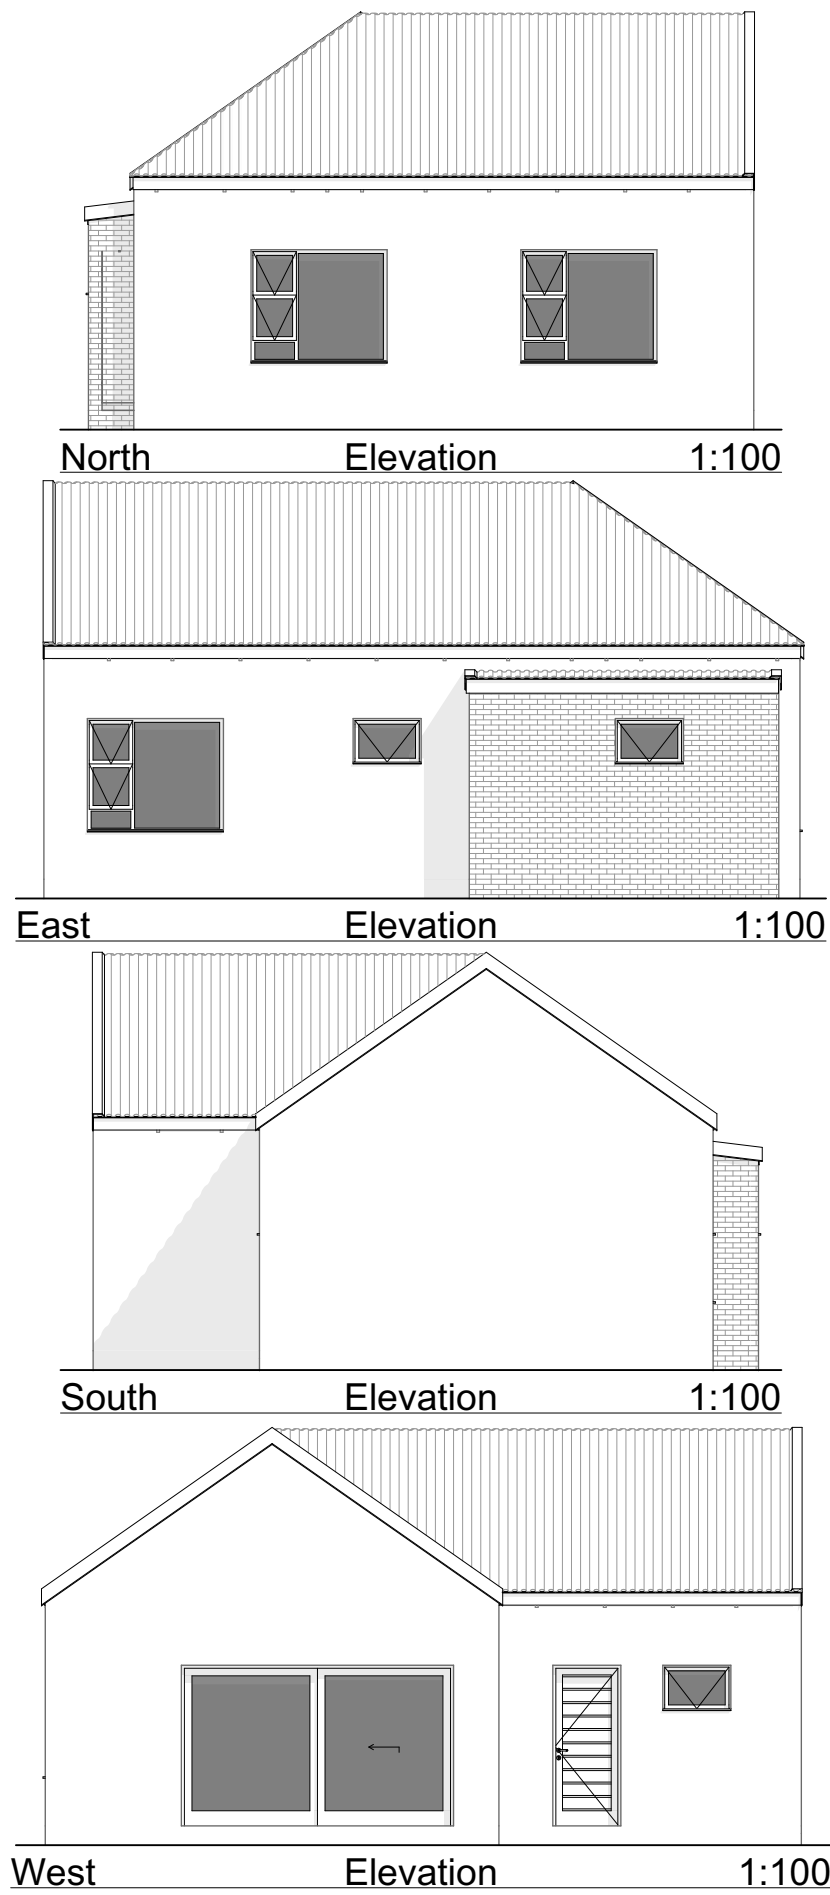

0 Ground floor 1:100

80.50m<sup>2</sup>



**Unit 5 CP 1**

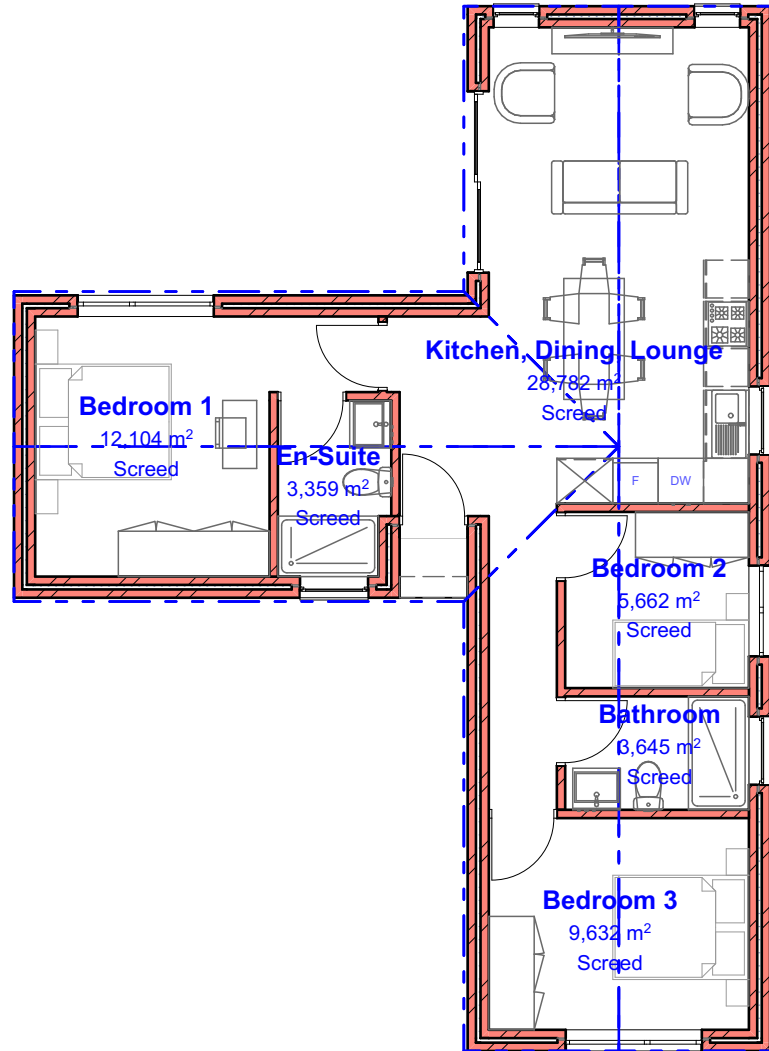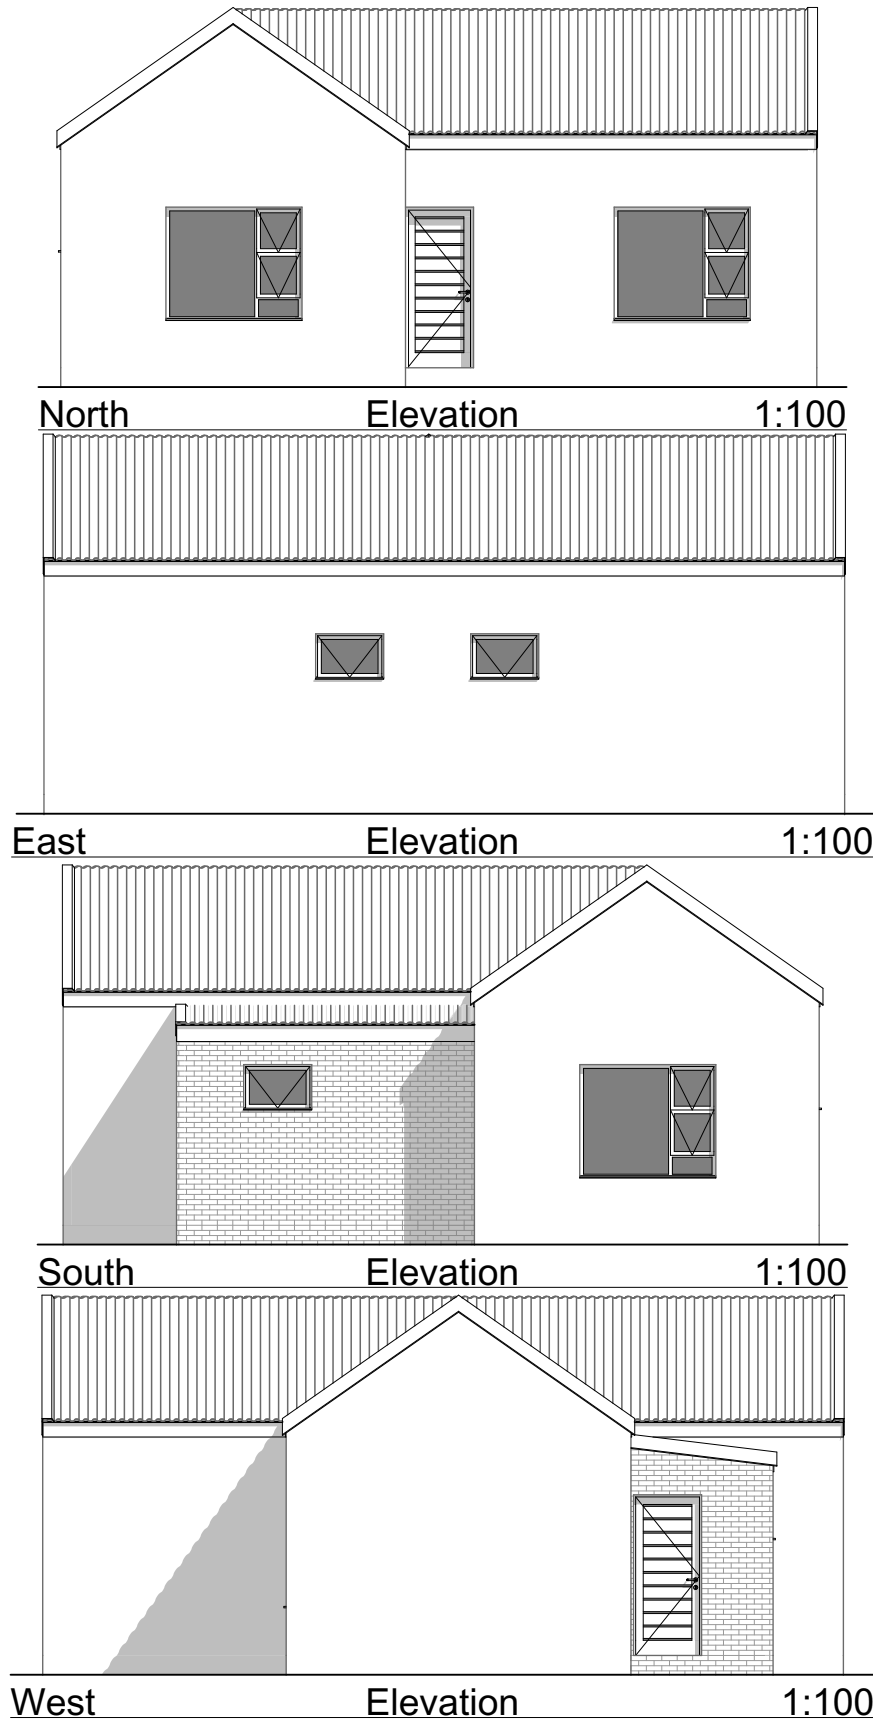

0 Ground floor 1:100

79.28m<sup>2</sup>


**Unit 6 CP 2**

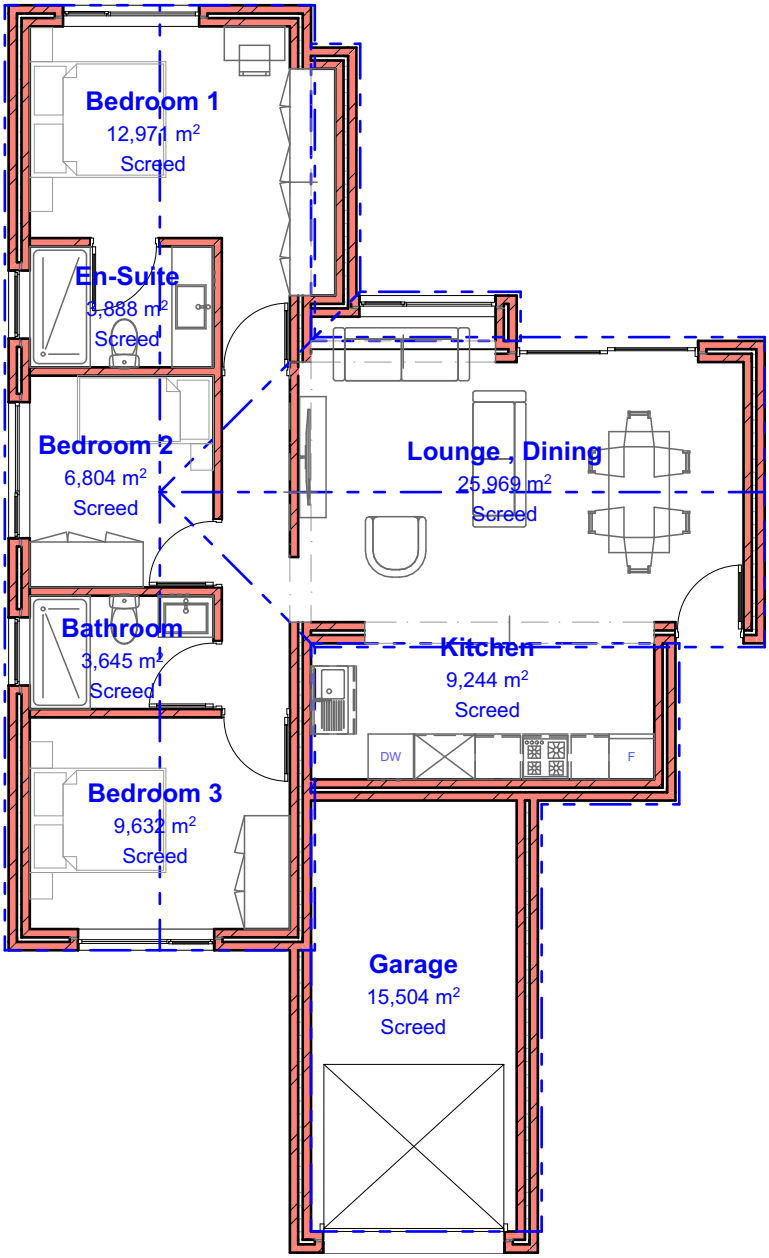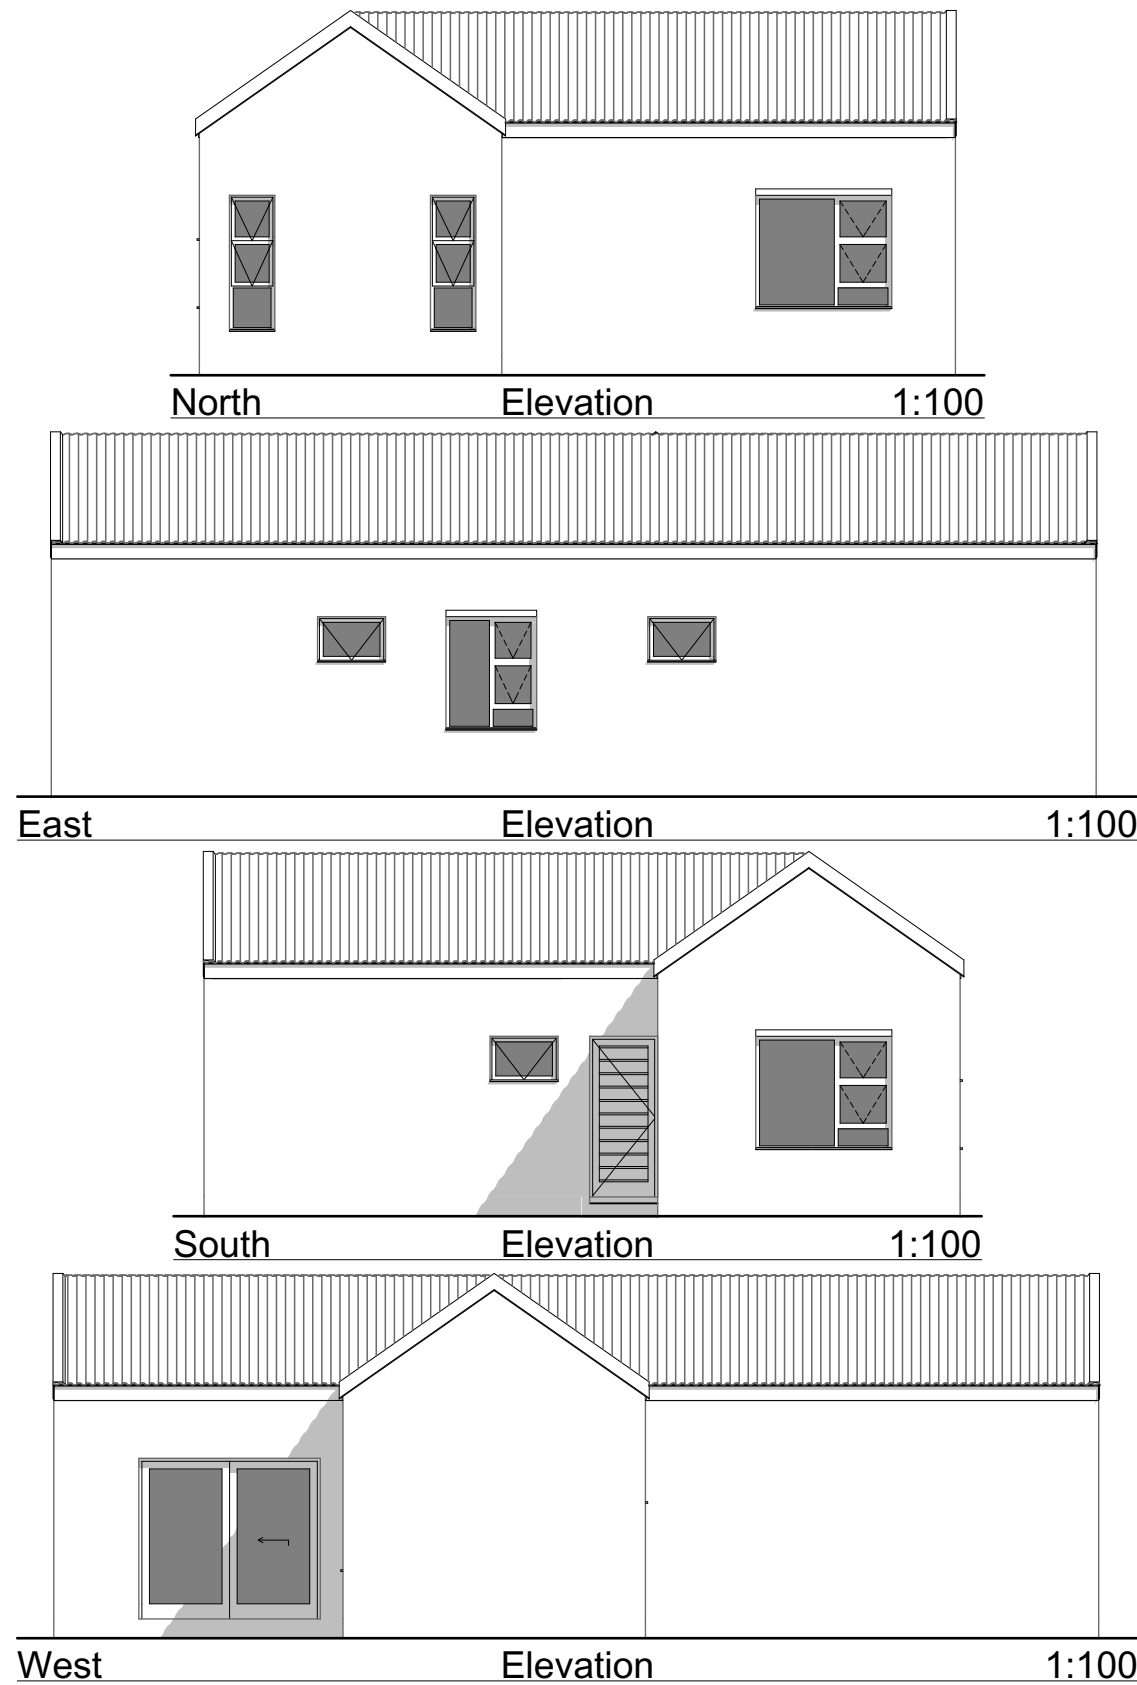

0 Ground floor 1:100

106.69m<sup>2</sup>

**Unit 7 CP 1S**

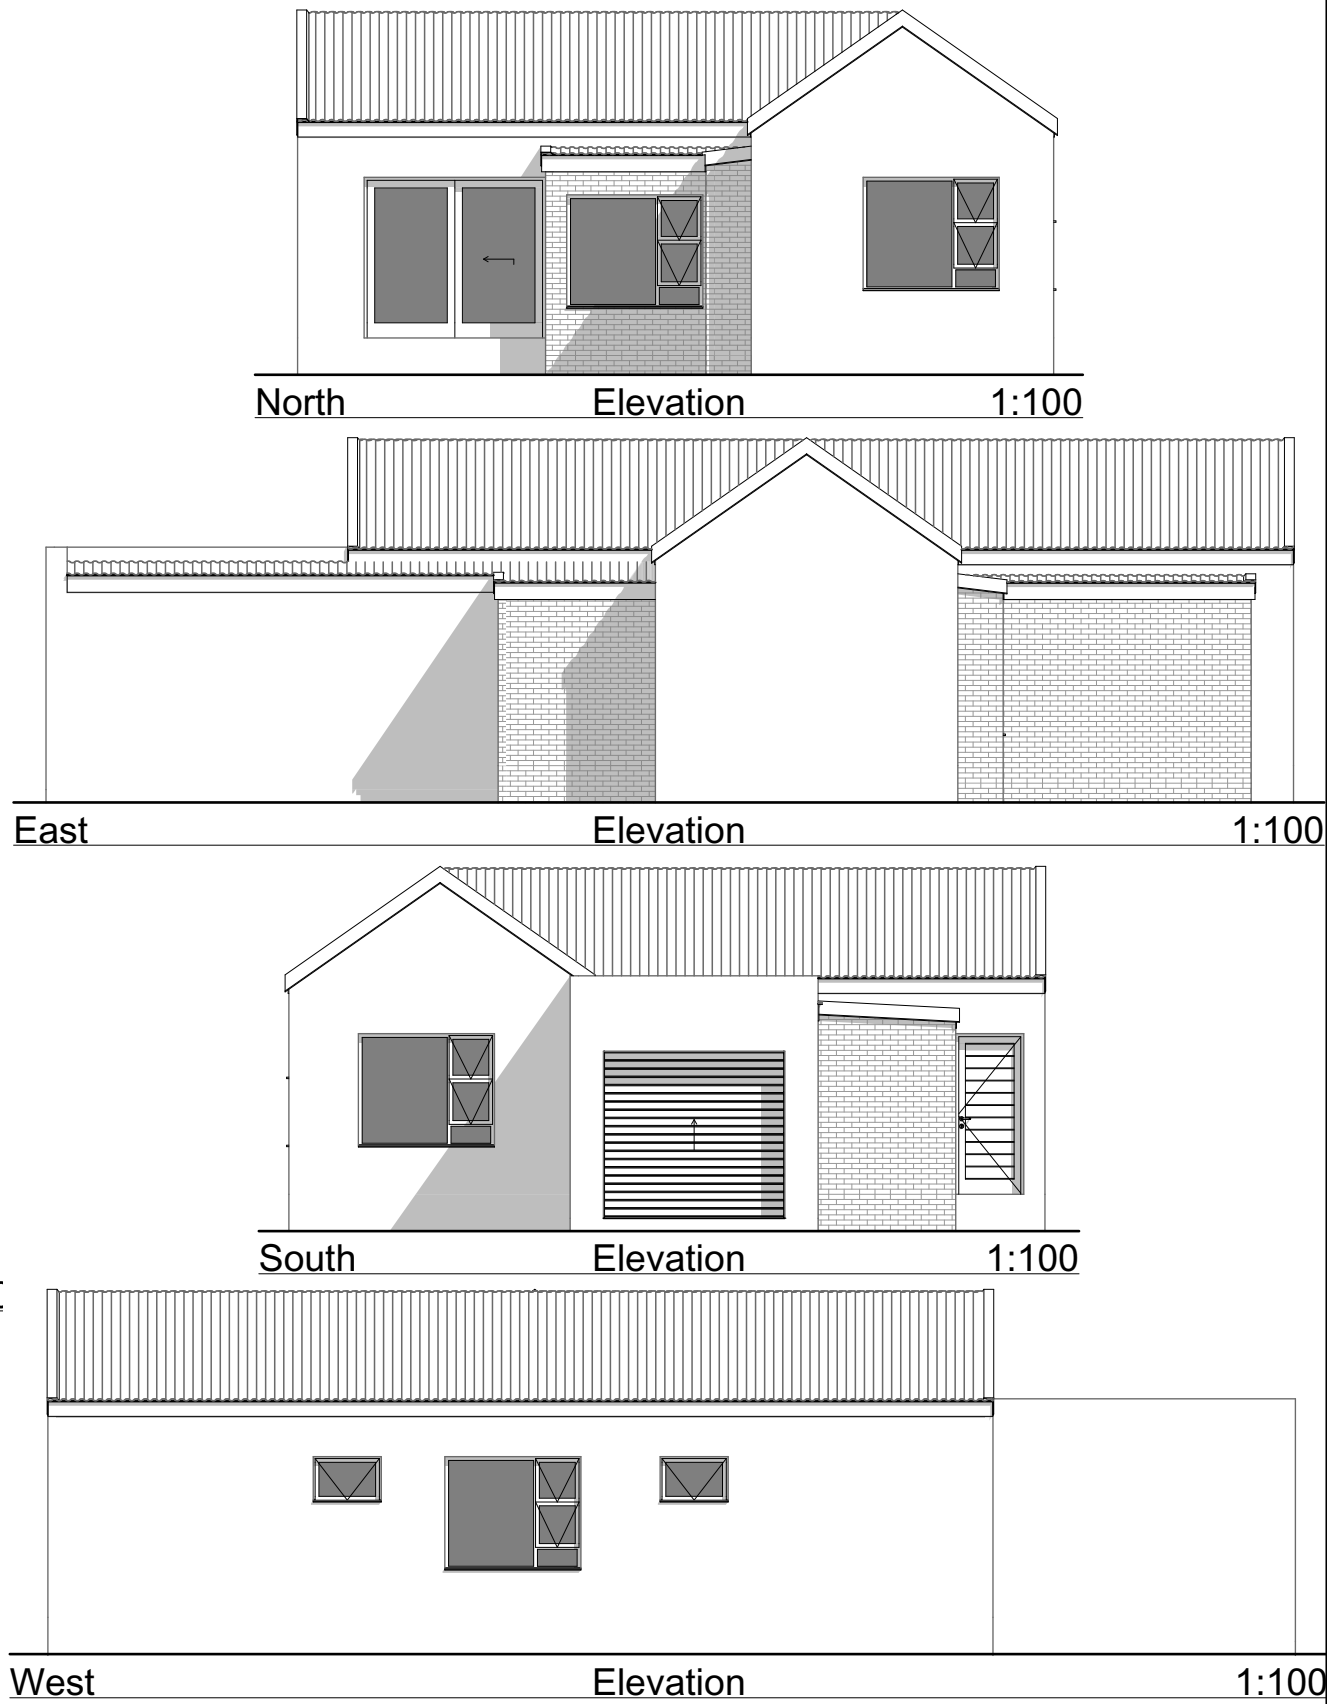









COPYRIGHT NOTICE: Copyright © 2018 Earp Construction (PTY) LTD. Copyright subsists in this drawing. The person or entity, whose name appears in the title block of this drawing, is hereby granted a non-exclusive license to use, display, and print and / or reproduce this drawing to the extent necessary to carry out and complete the project described in the title block of this drawing. This license in respect of the copyright is expressly limited as aforesaid and the person and/or entity referred to above shall not be entitled to grant sub-licenses in respect of the copyright in this drawing to any other entity. This license confers no ownership rights in the copyright vesting in the drawing and this drawing and the copyright subsisting therein will, at all times, remain the property of Earp Construction (PTY) Ltd.

Any unauthorized reproduction, publication, transmission, adaptation and/or inclusion of this drawing in a cinematograph film or television broadcast is an act of copyright infringement which will render the doer of the act liable for civil law copyright infringement and may in certain circumstances render the doer liable to criminal prosecution. Requests and enquiries concerning this drawing and the rights subsisting therein should be addressed to the copyright owner. ACTS OF PARLIAMENT. All Contractors shall ensure that, before any work is put in hand, they comply with all the necessary Acts of Parliament of the Republic of South Africa.

5cm on original A1 drawing

012345

|   |                                                          |                     |                |
|---|----------------------------------------------------------|---------------------|----------------|
| DRAWN BY   | Franco Henegan                                           |                     |                |
| REVISION   | DATE                                                     | REVISION DETAILS    |                |
| 0   | 2026/04/30                                               | Issued for approval |                |
| PROJECT: Proposed new SDP on Erf 9783, Mooikloof, Pacaltsdorp for owner: Earp Construction (Pty) Ltd                                                                                      |                                                          |                     |                |
| DRAWING TITLE: Typical Units   |                                                          |                     | SHEET: 8 of 12 |
| DRAWING:   | Mooikloof fase 4_Dwarskloof_rev 3 Layout for Marlize.pln | SCALE as shown      | PAPER SIZE A1  |
| REVISION 0   |                                                          |                     |                |
| Franco Henegan<br>PrArch/Draught, (PAD53267387) / 33159 (SAIAT)<br>Tel: 072 383 6610<br>Email: franco@henegan@gmail.com<br>Address: 8 Terblanche street<br>Heather Park<br>George<br>6529 |                                                          |                     |                |

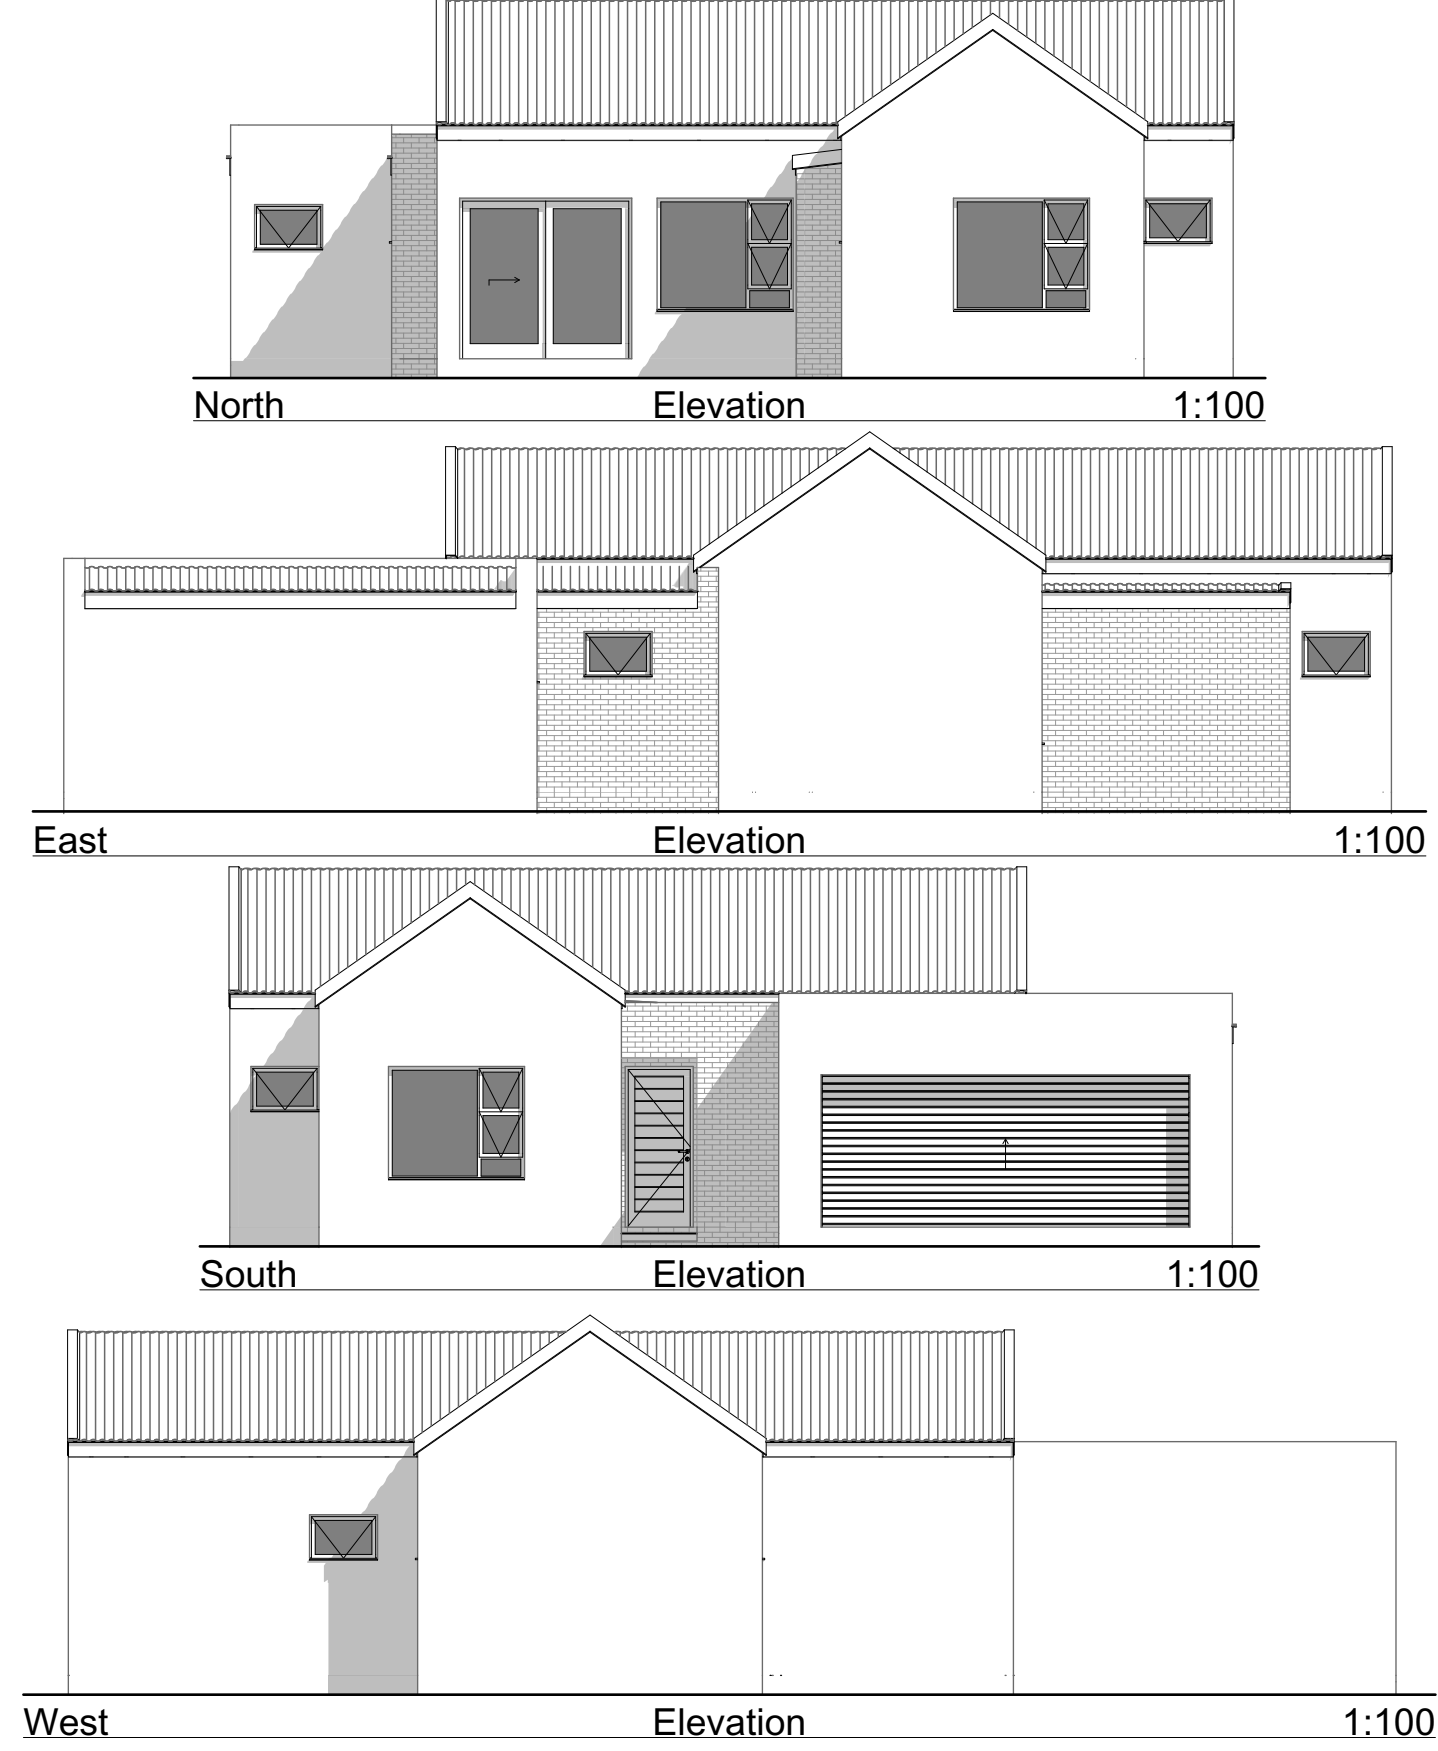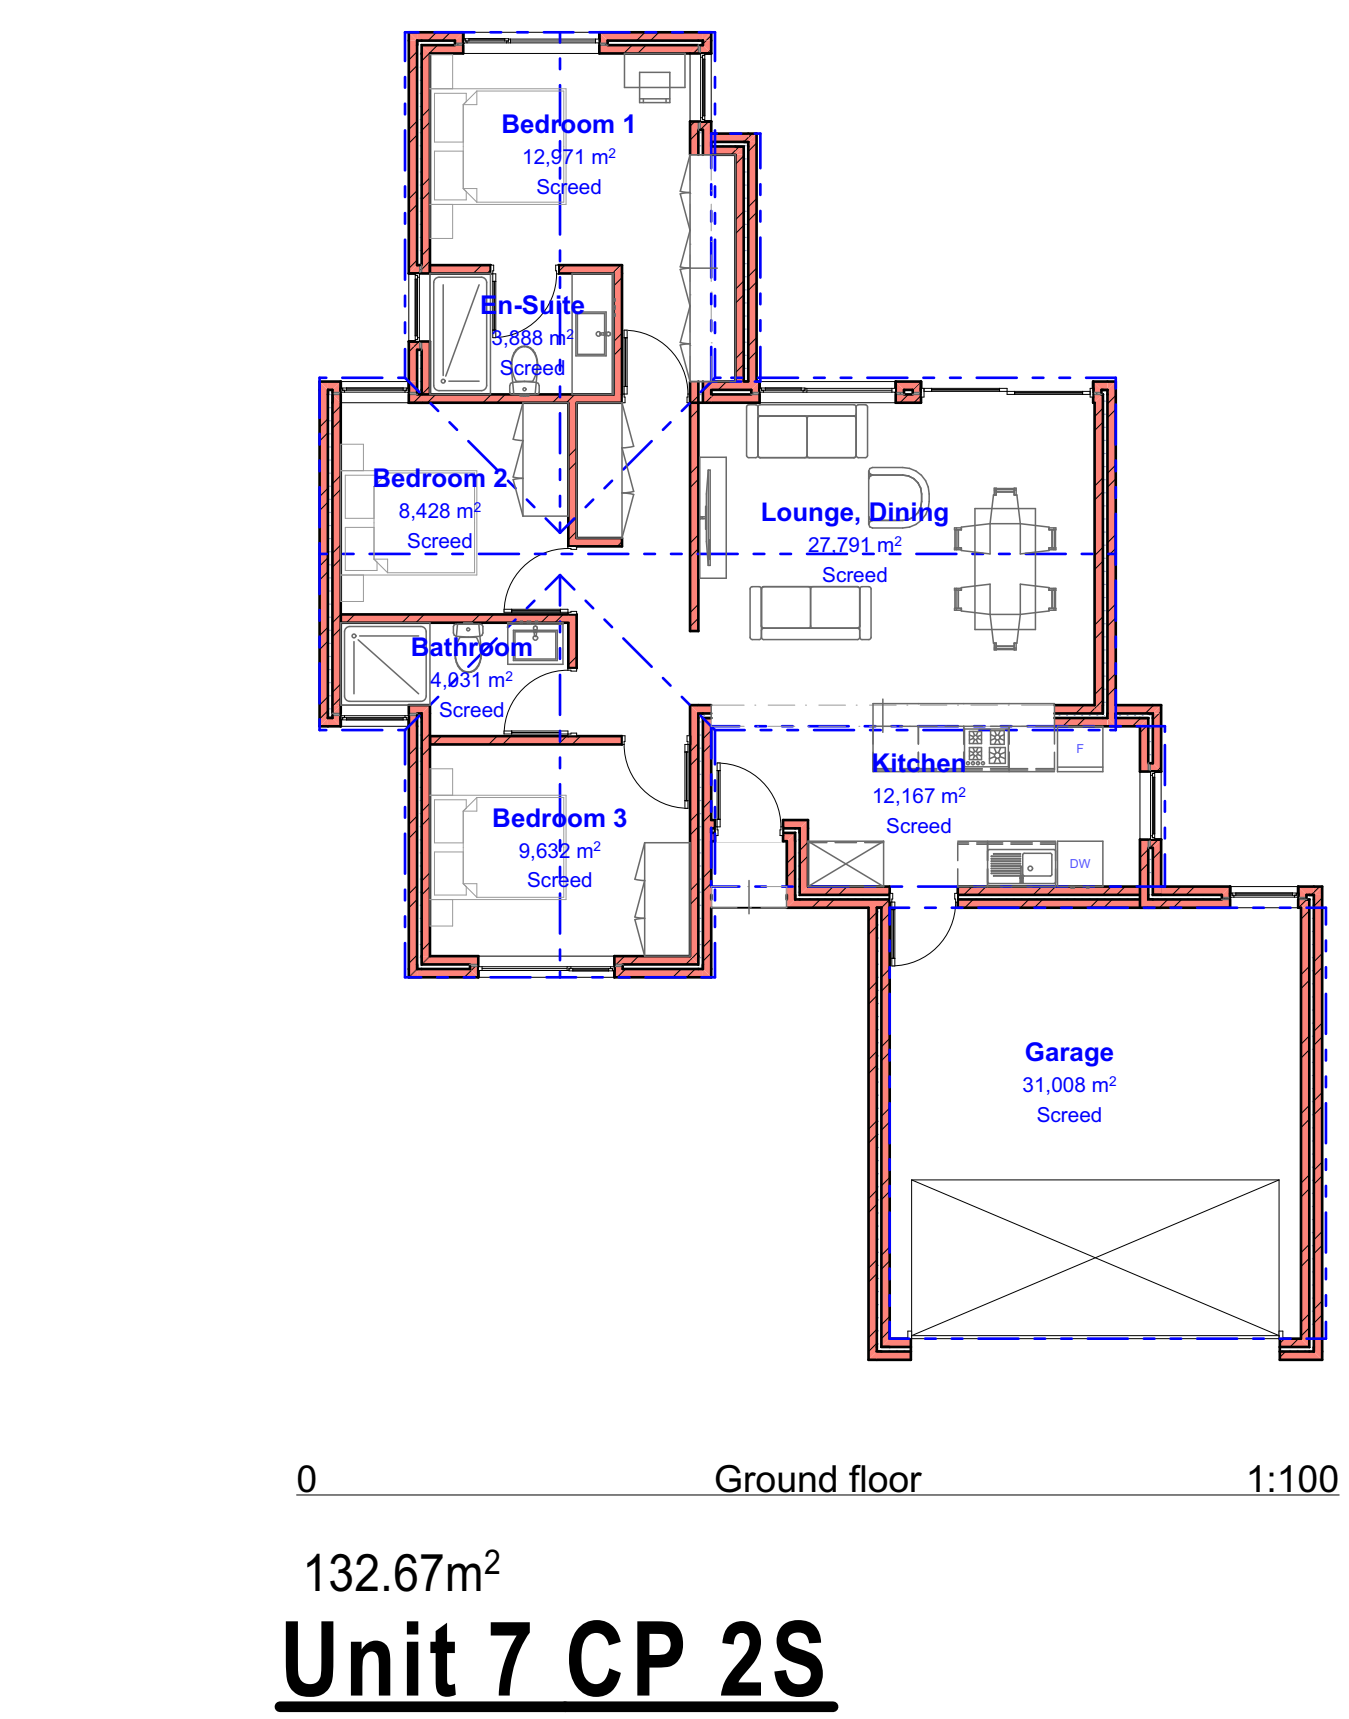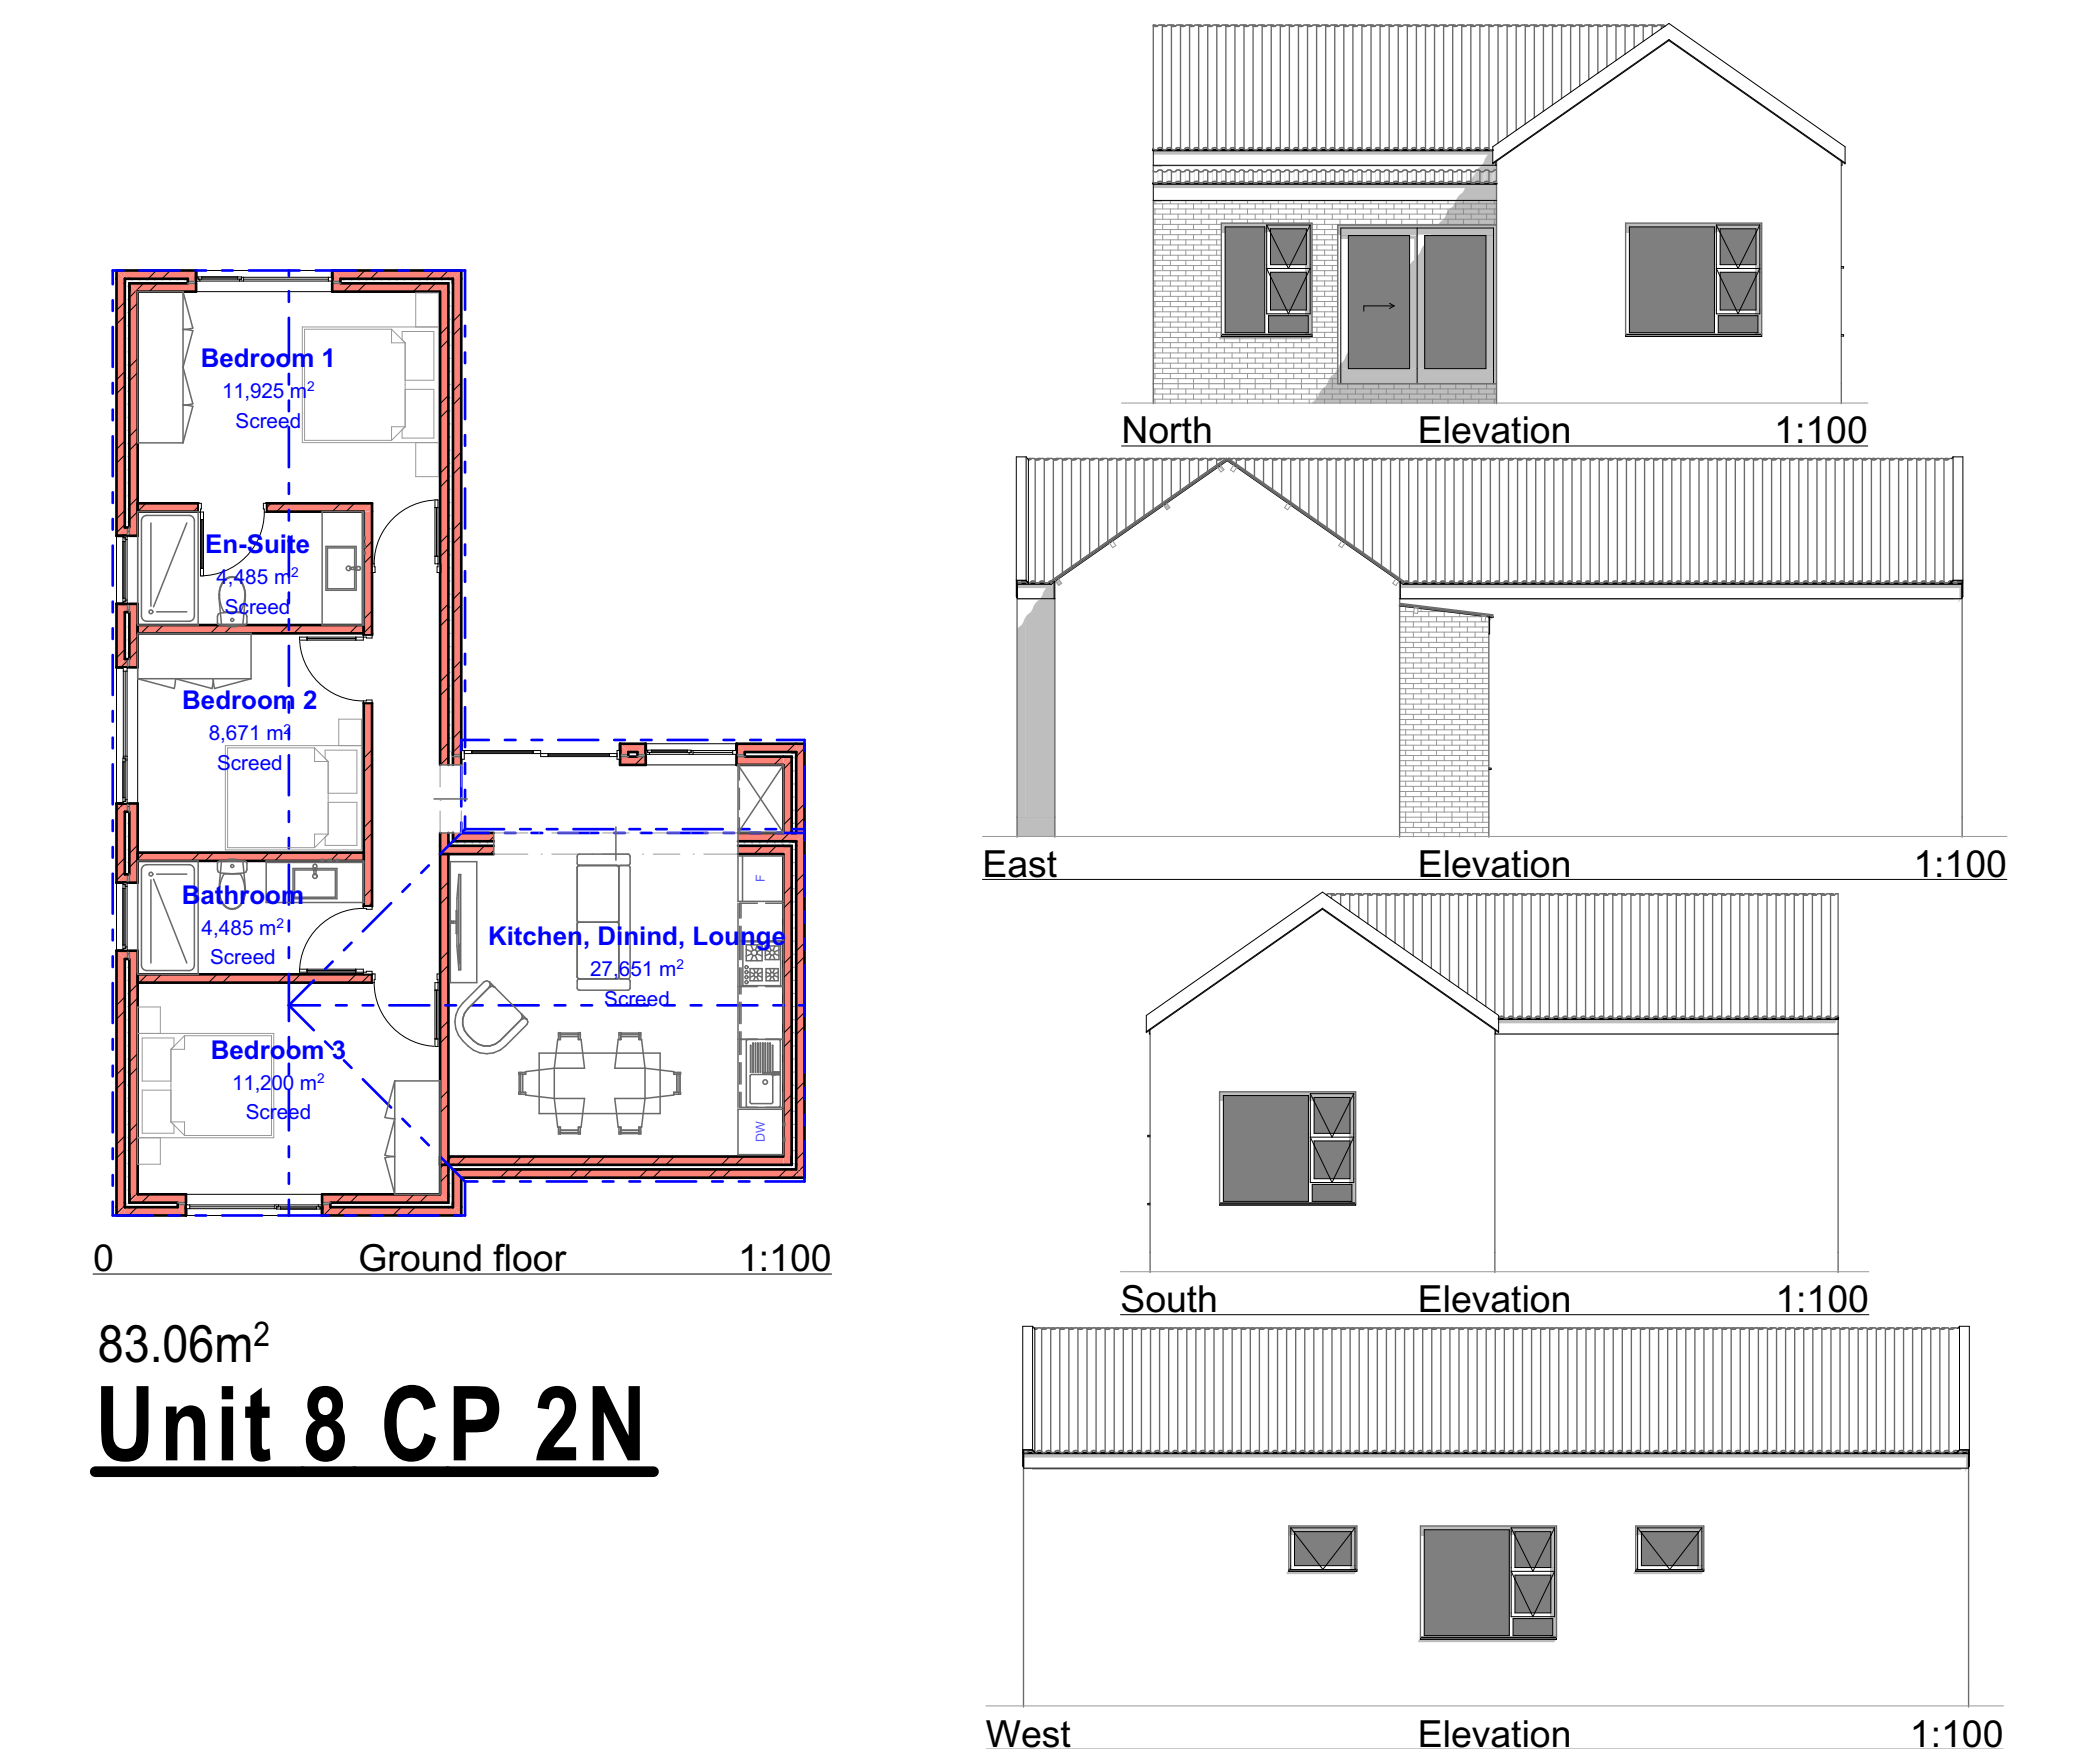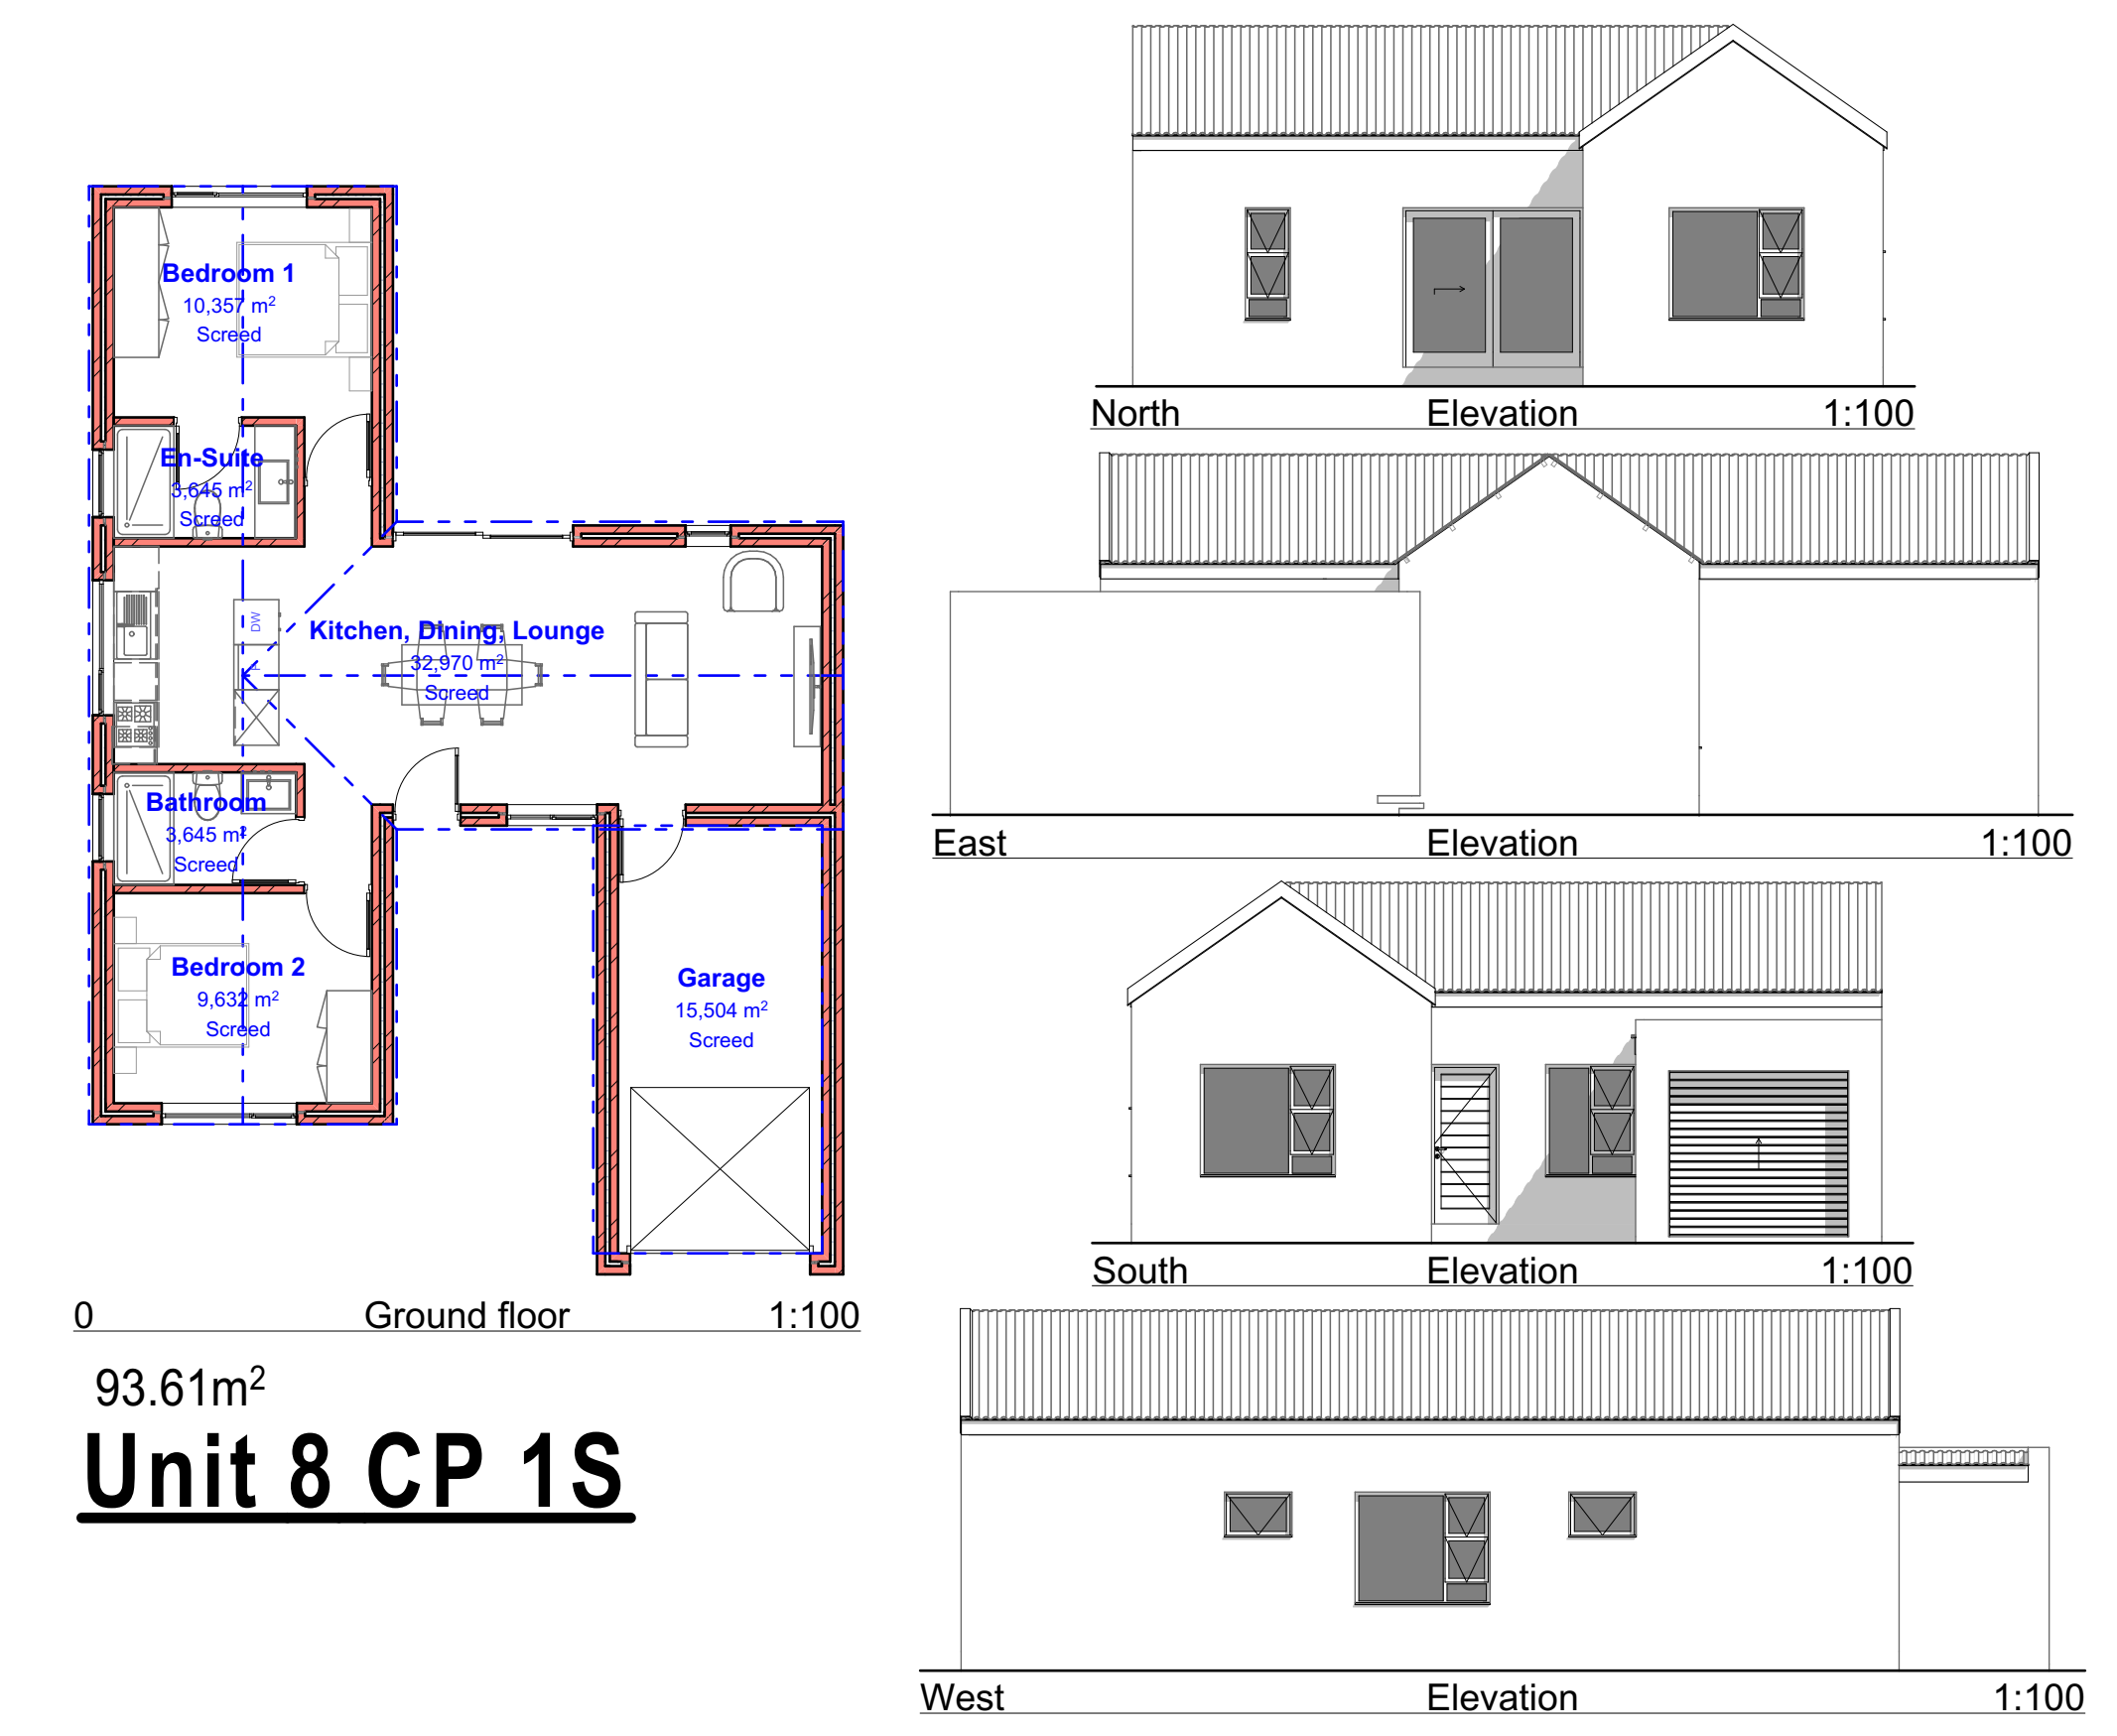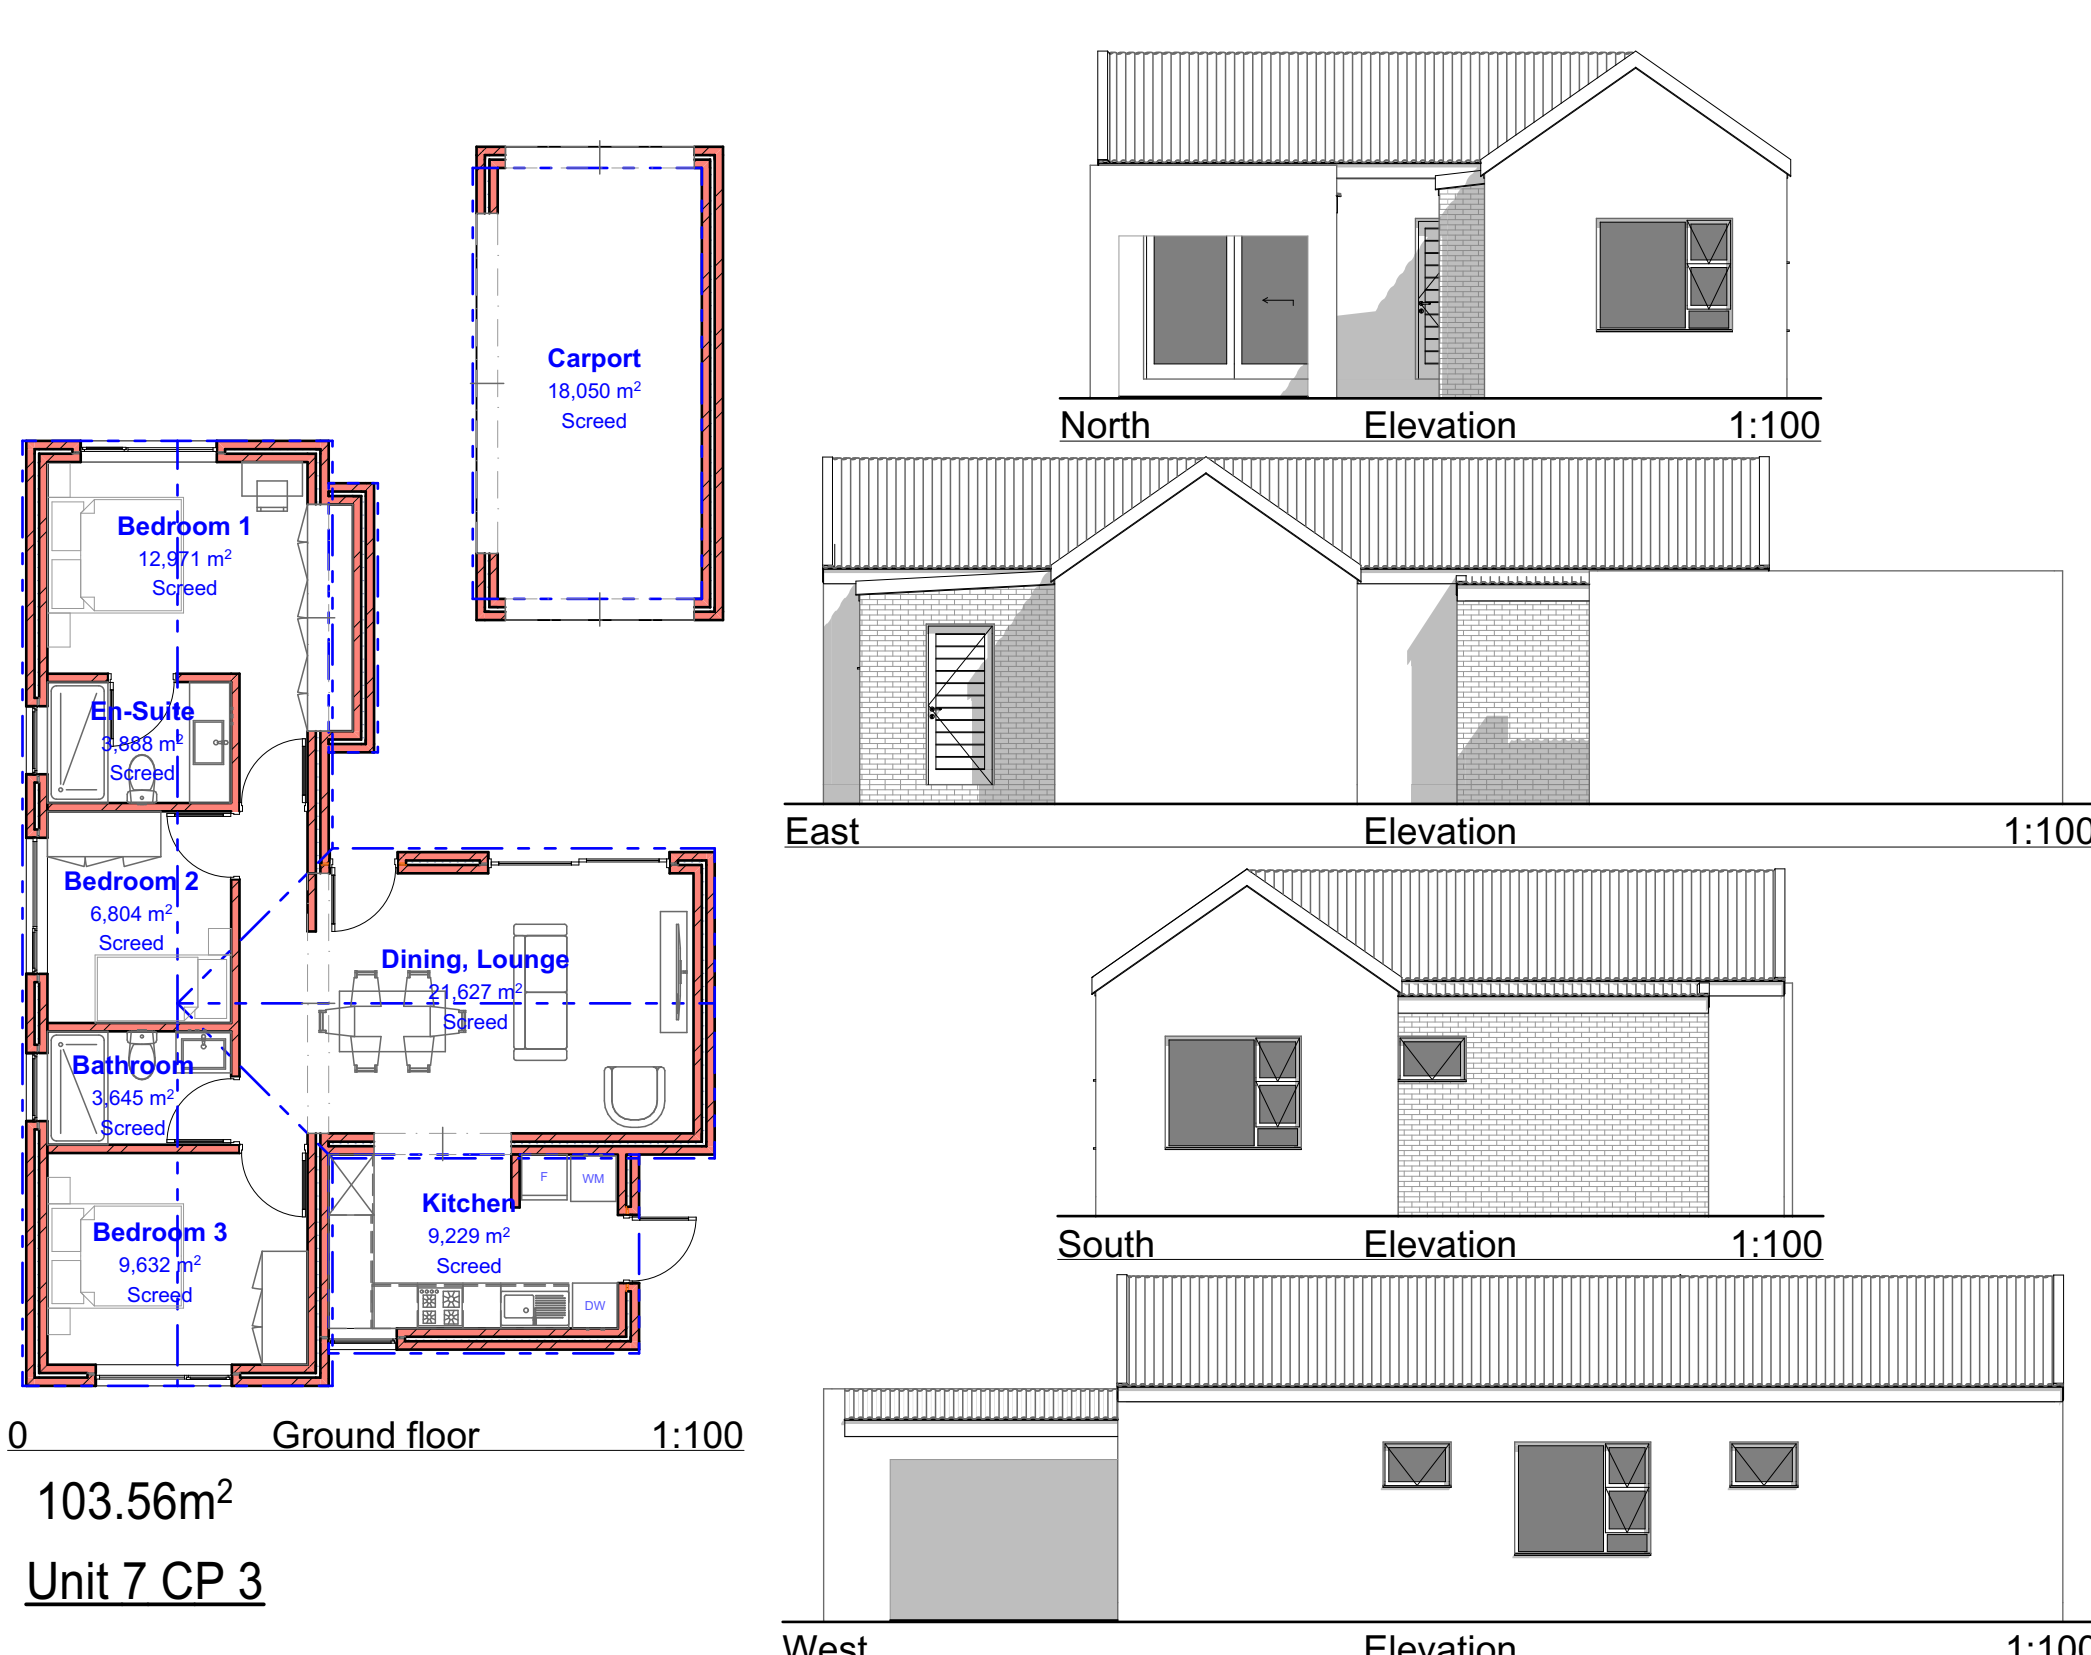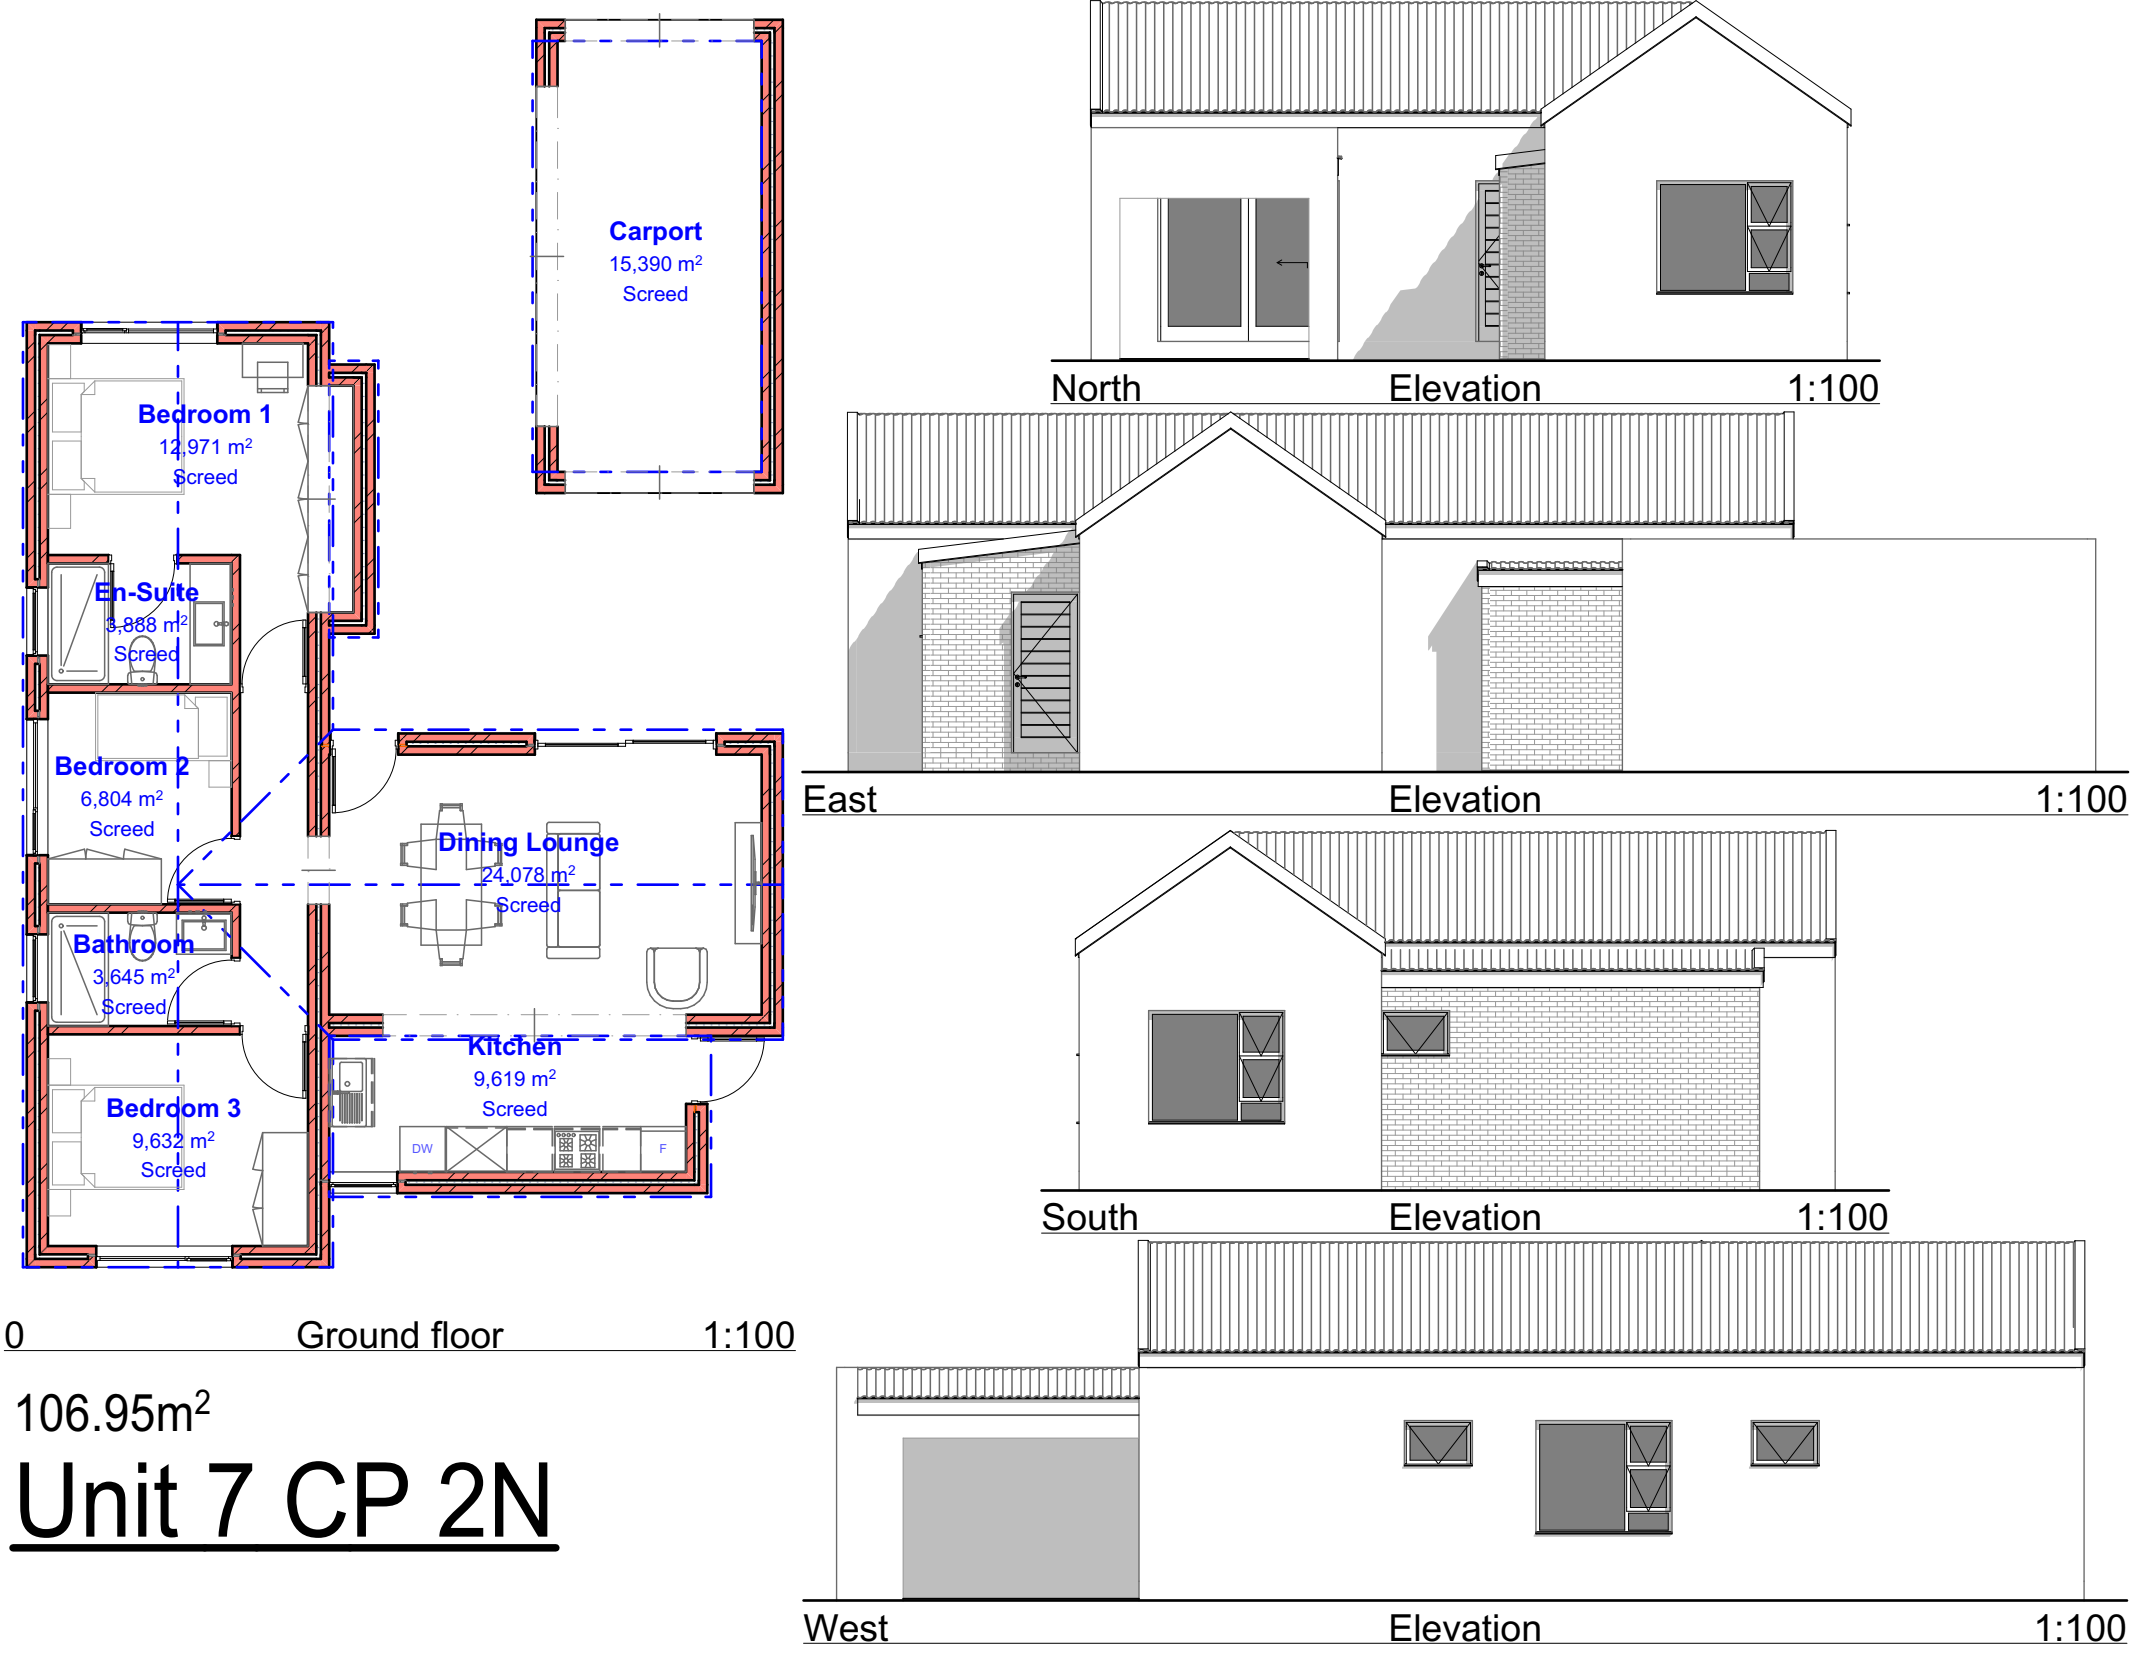



**EARP**  
CONSTRUCTION

COPYRIGHT NOTICE: Copyright © 2018 Earp Construction (PTY) LTD. Copyright subsists in this drawing. The person or entity, whose name appears in the title block of this drawing, is hereby granted a non-exclusive license to use, display, and print and / or reproduce this drawing to the extent necessary to carry out and complete the project described in the title block of this drawing. This license in respect of the copyright is expressly limited as aforesaid and the person and/or entity referred to above shall not be entitled to grant sub-licenses in respect of the copyright in this drawing to any other entity. This license confers no ownership rights in the copyright vesting in the drawing and this drawing and the copyright subsisting therein will, at all times, remain the property of Earp Construction (PTY) Ltd.

Any unauthorized reproduction, publication, transmission, adaptation and/or inclusion of this drawing in a cinematograph film or television broadcast is an act of copyright infringement which will render the doer of the act liable for civil law copyright infringement and may in certain circumstances render the doer liable to criminal prosecution. Requests and enquiries concerning this drawing and the rights subsisting therein should be addressed to the copyright owner. ACTS OF PARLIAMENT: All Contractors shall ensure that, before any work is put in hand, they comply with all the necessary Acts of Parliament of the Republic of South Africa.

5cm on original A1 drawing

0

1

2

3

4

5

|          |                |                     |  |
|----------|----------------|---------------------|--|
| DRAWN BY | Franco Henegan |                     |  |
| REVISION | DATE           | REVISION DETAILS    |  |
| 0        | 2026/04/30     | Issued for approval |  |

PROJECT: Proposed new SDP on Erf 9783, Mooikloof, Pacaltsdorp for owner: Earp Construction (Pty) Ltd

DRAWING TITLE: Typical Units

SHEET: 9 of 12

|                                                                   |                |               |            |
|-------------------------------------------------------------------|----------------|---------------|------------|
| DRAWING: Mooikloof fase 4_Dwarskloof_rev 3 Layout for Marlice.pln | SCALE as shown | PAPER SIZE A1 | REVISION 0 |
|-------------------------------------------------------------------|----------------|---------------|------------|

Franco Henegan

PrArchDraught. (PAD53267387) / 33159 (SAIAT)

Tel: 072 383 6610









Email: franco@henegan@gmail.com

Address: 8 Terblance street

Heather Park






George

6529

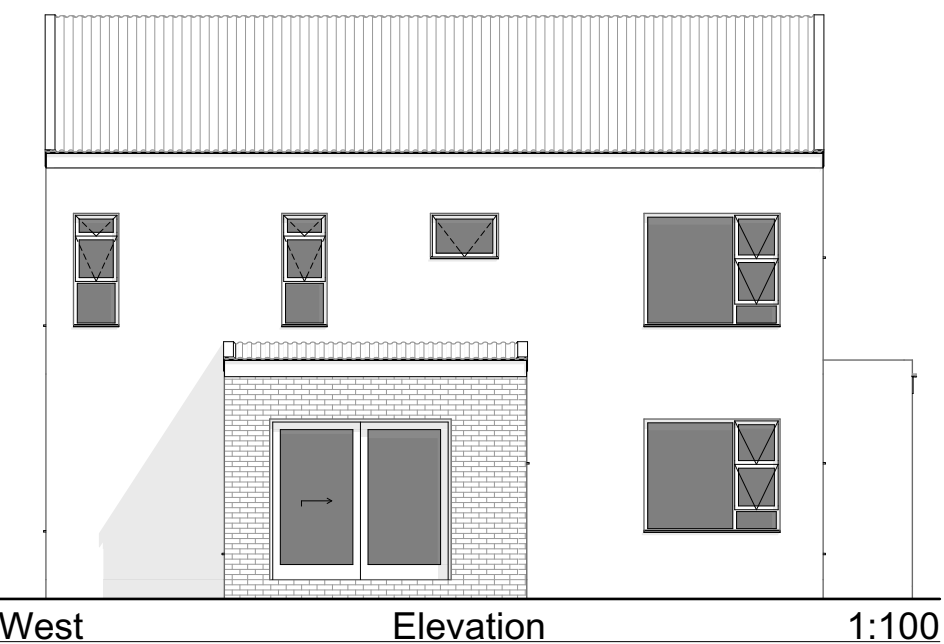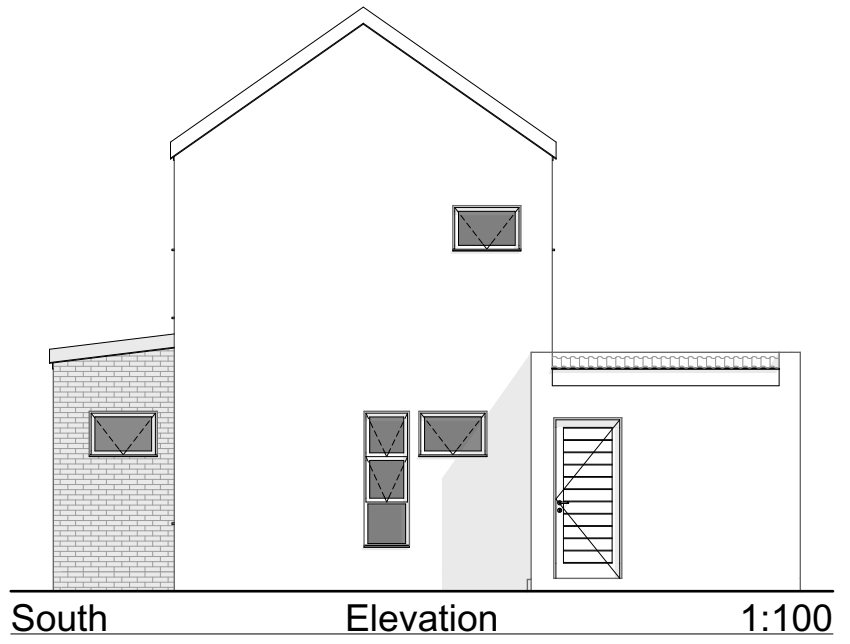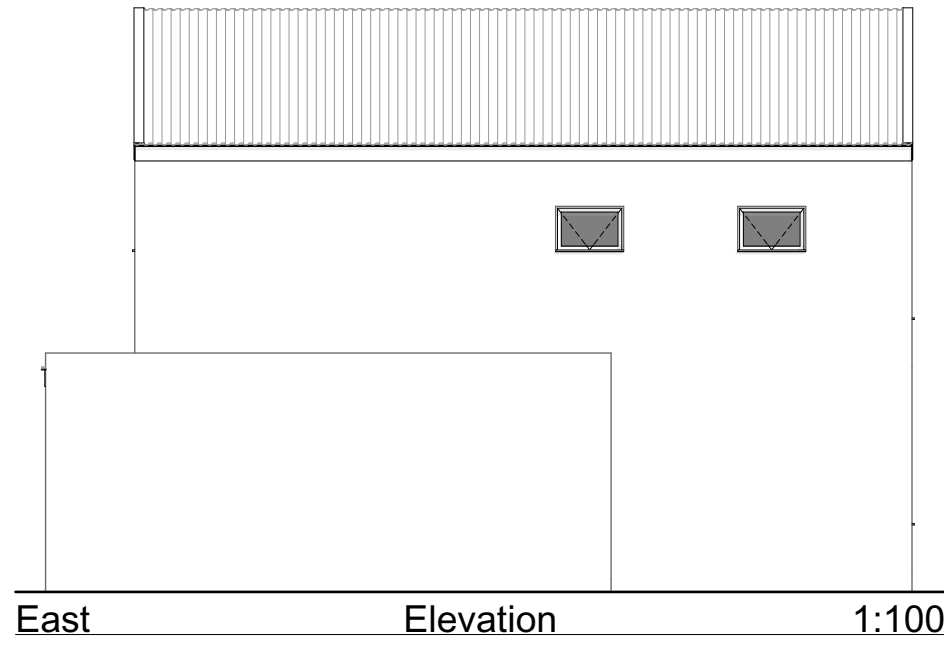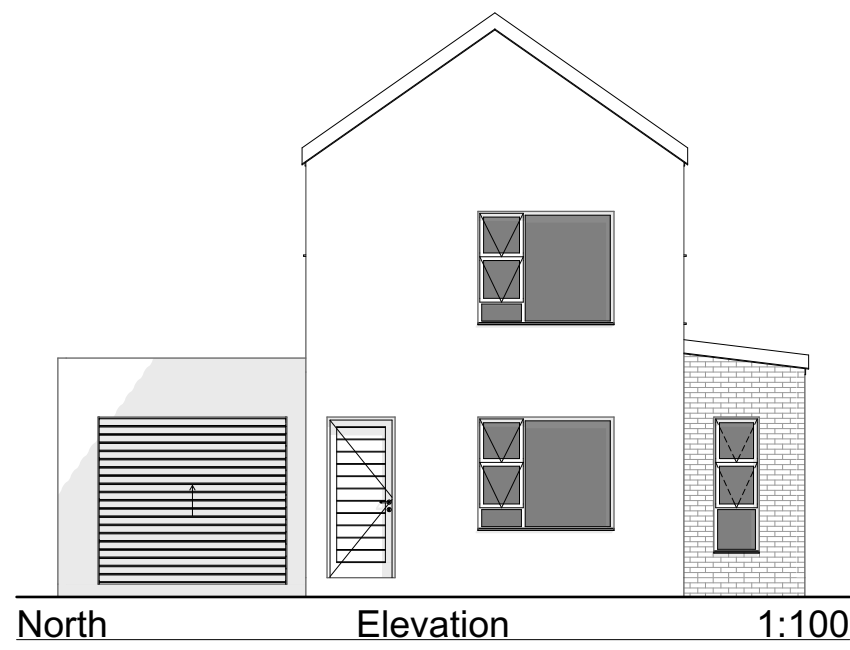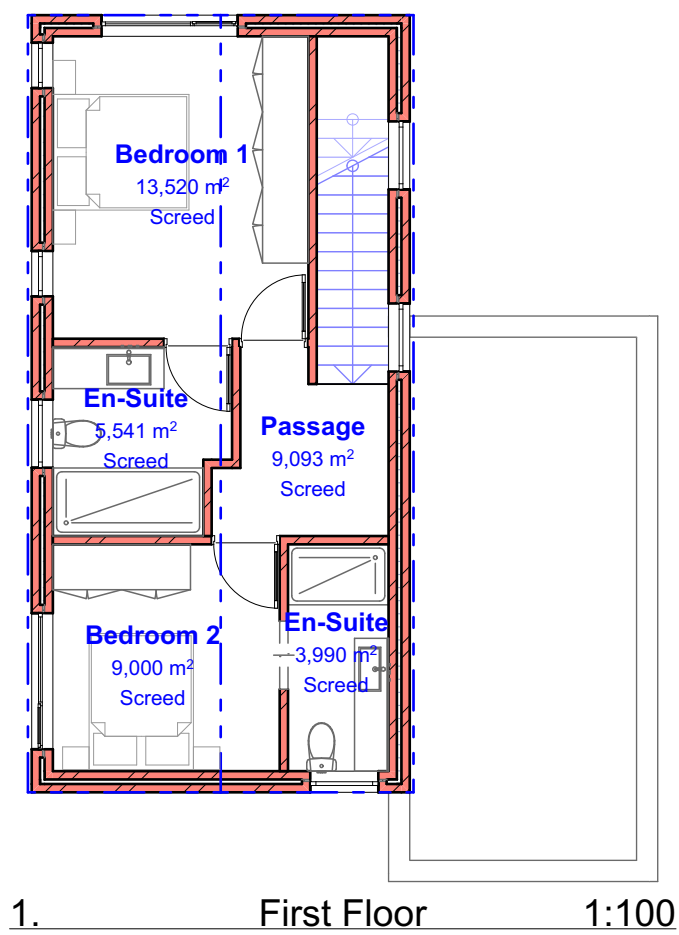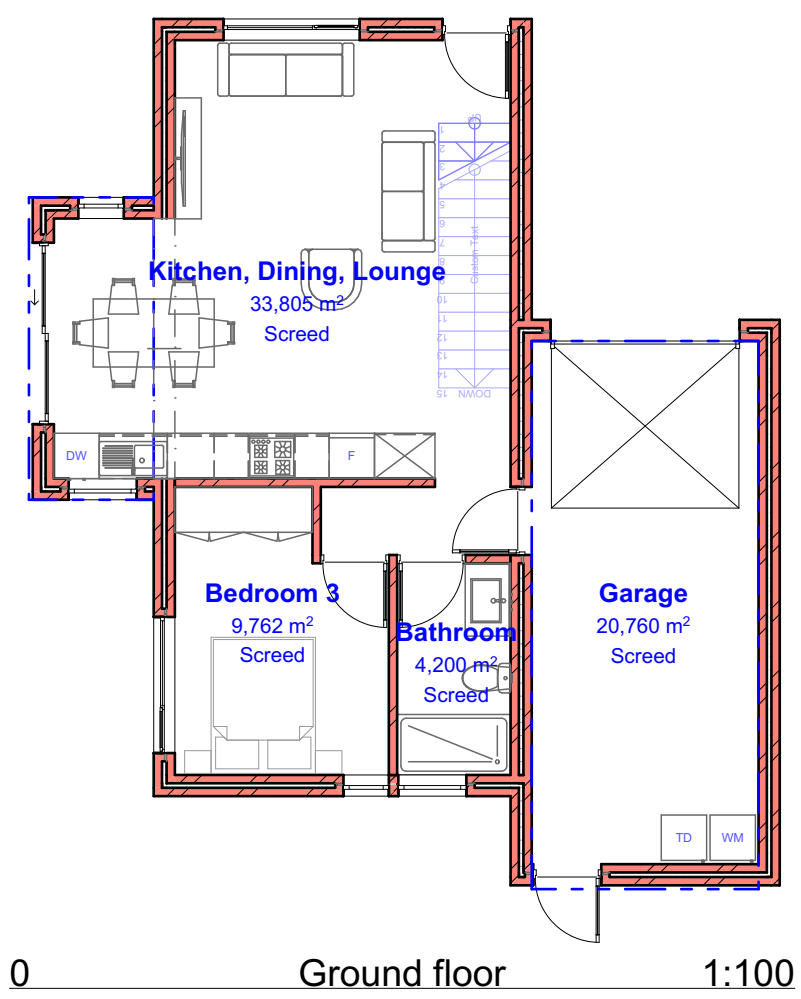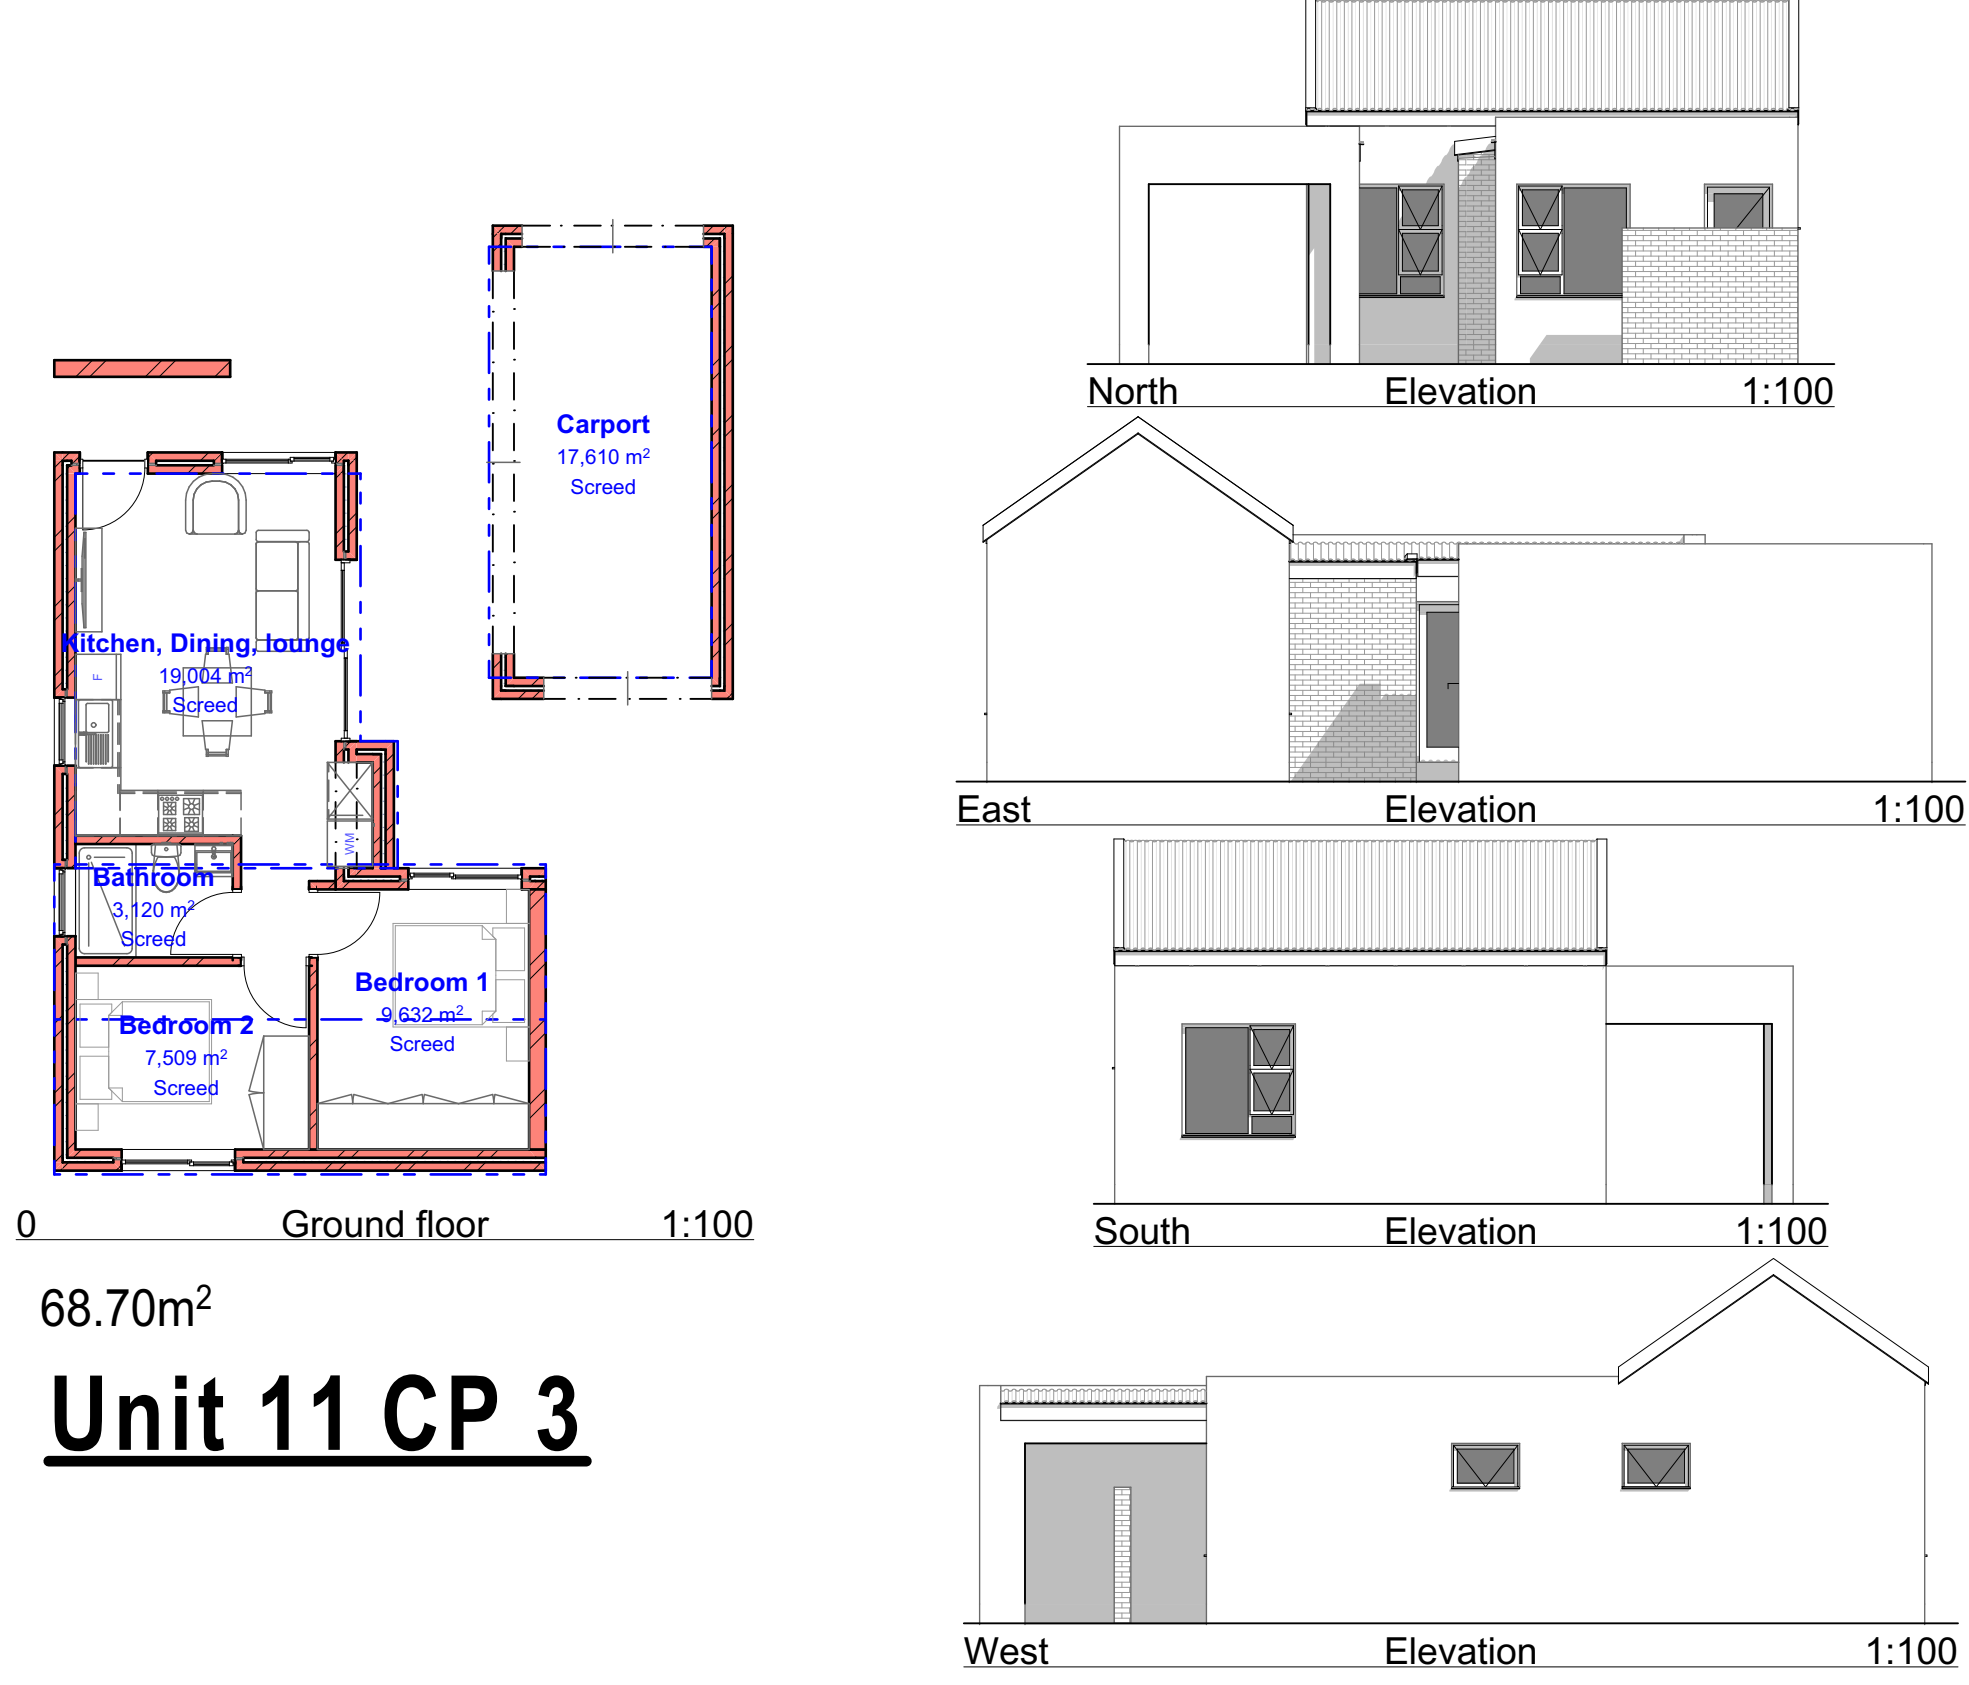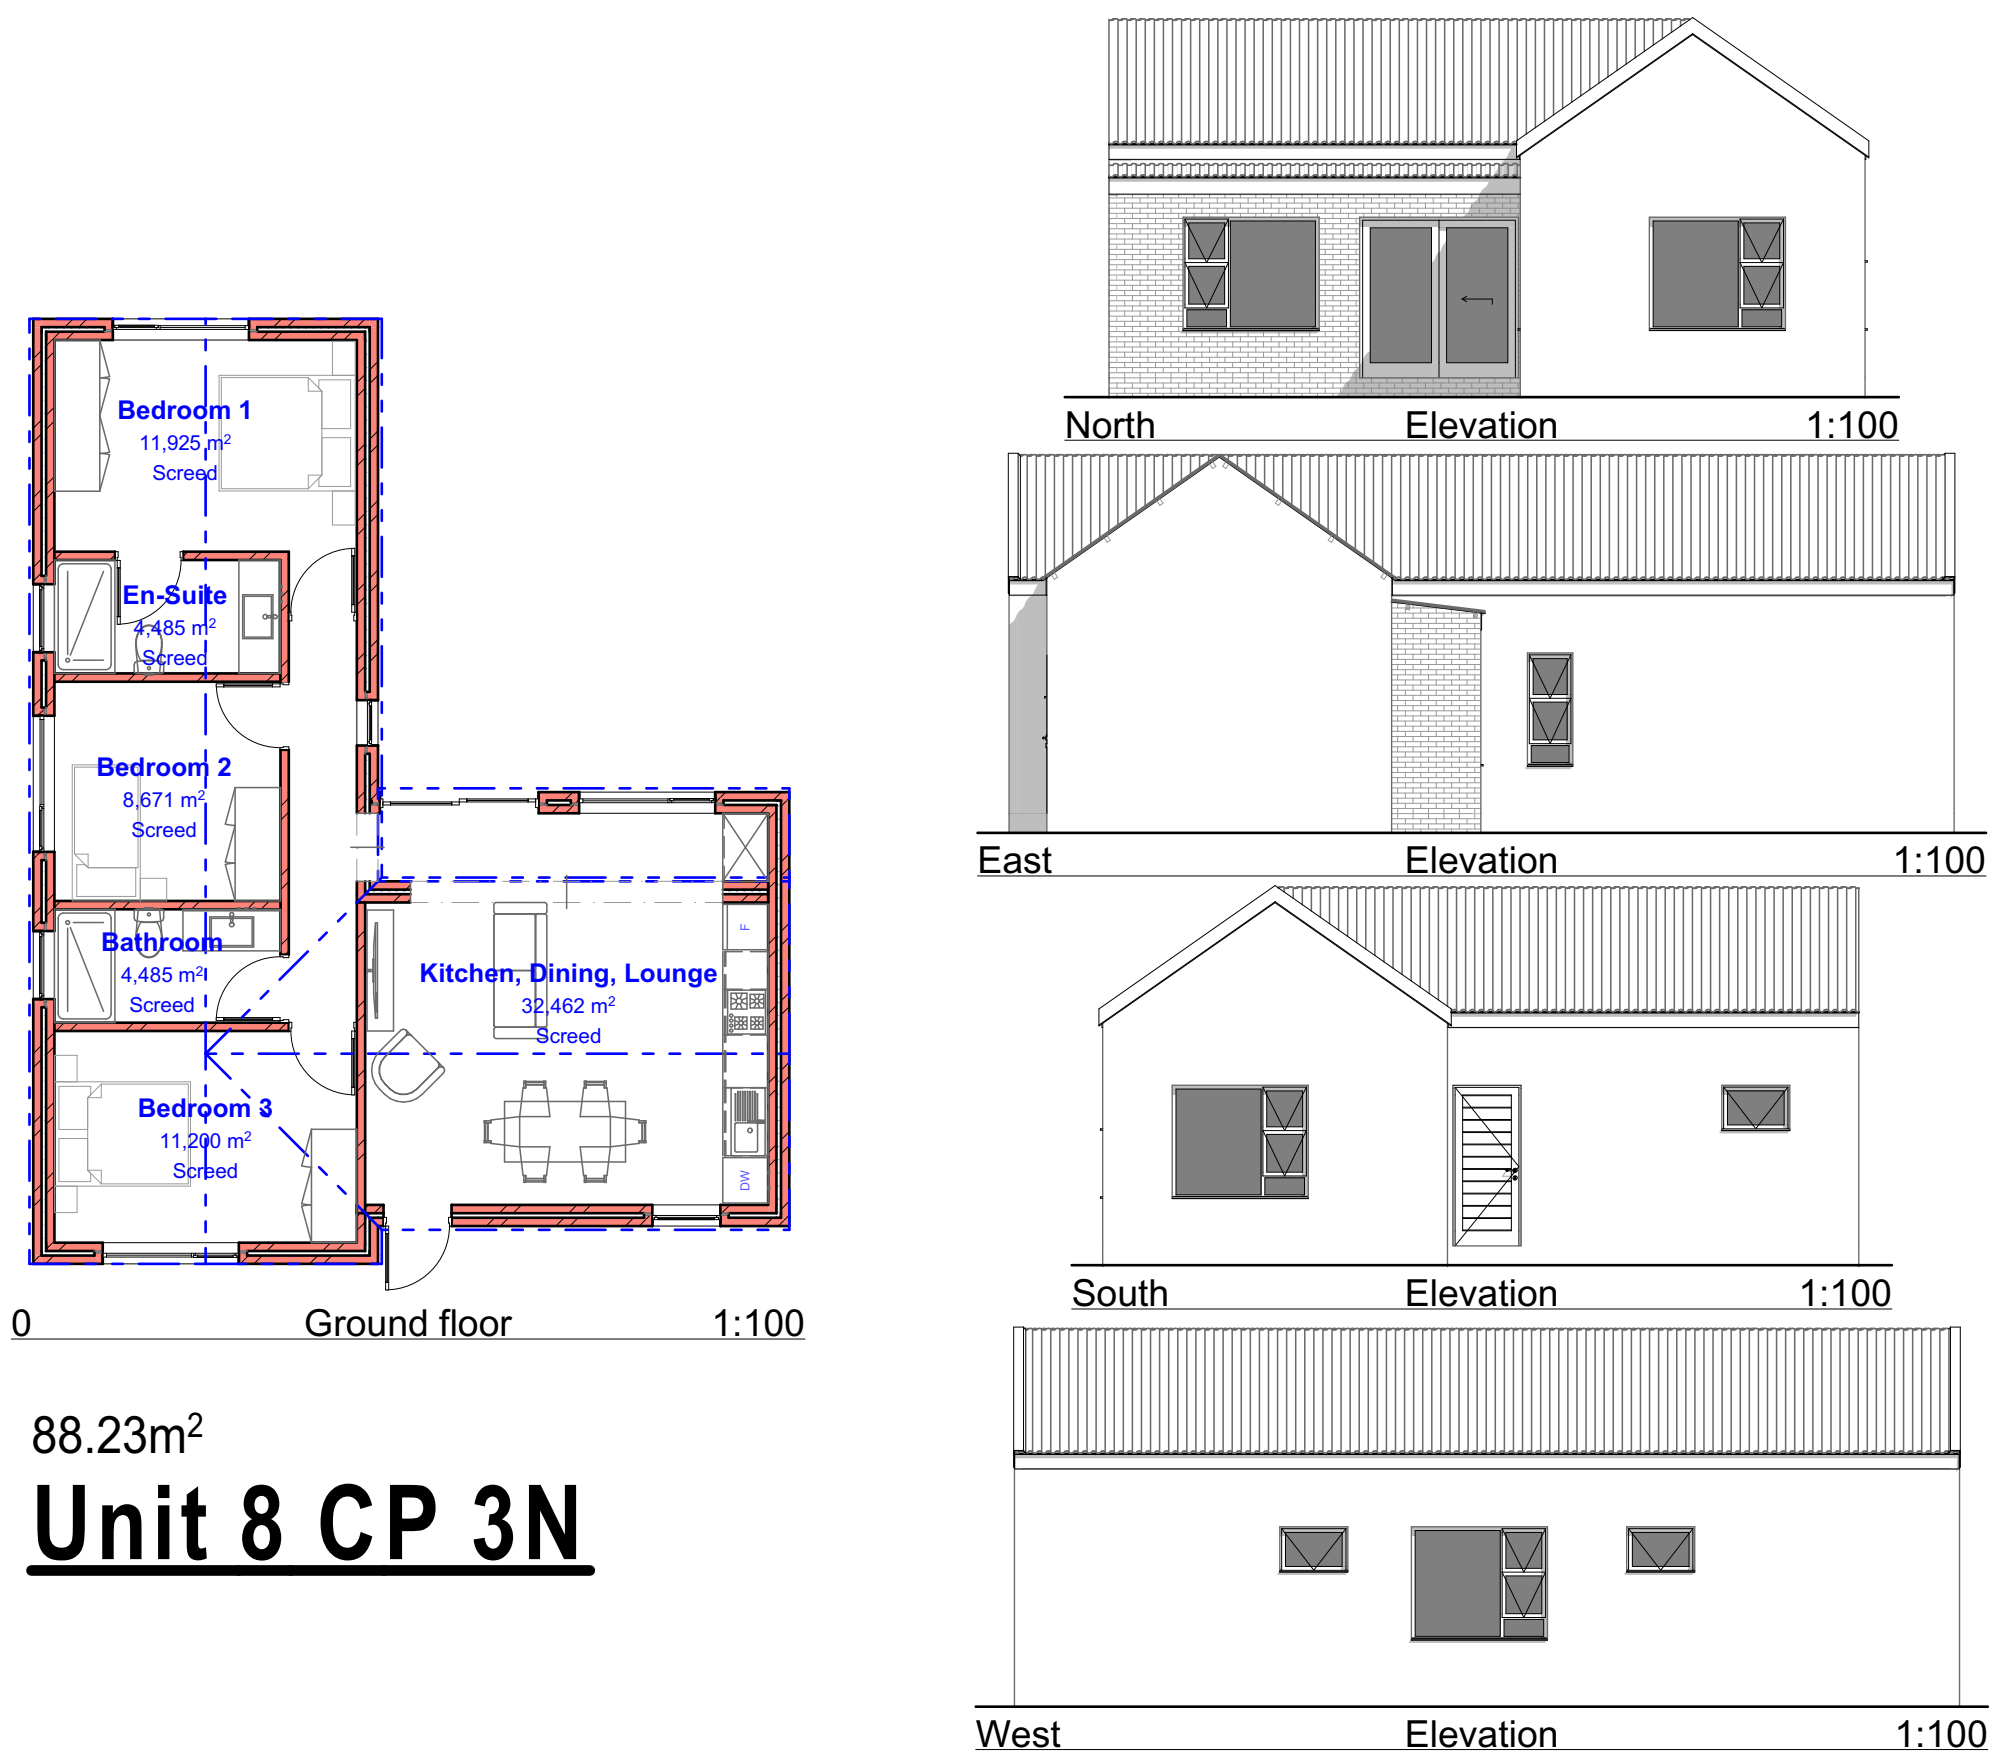

134.06m²

**Unit 10 CP 1**

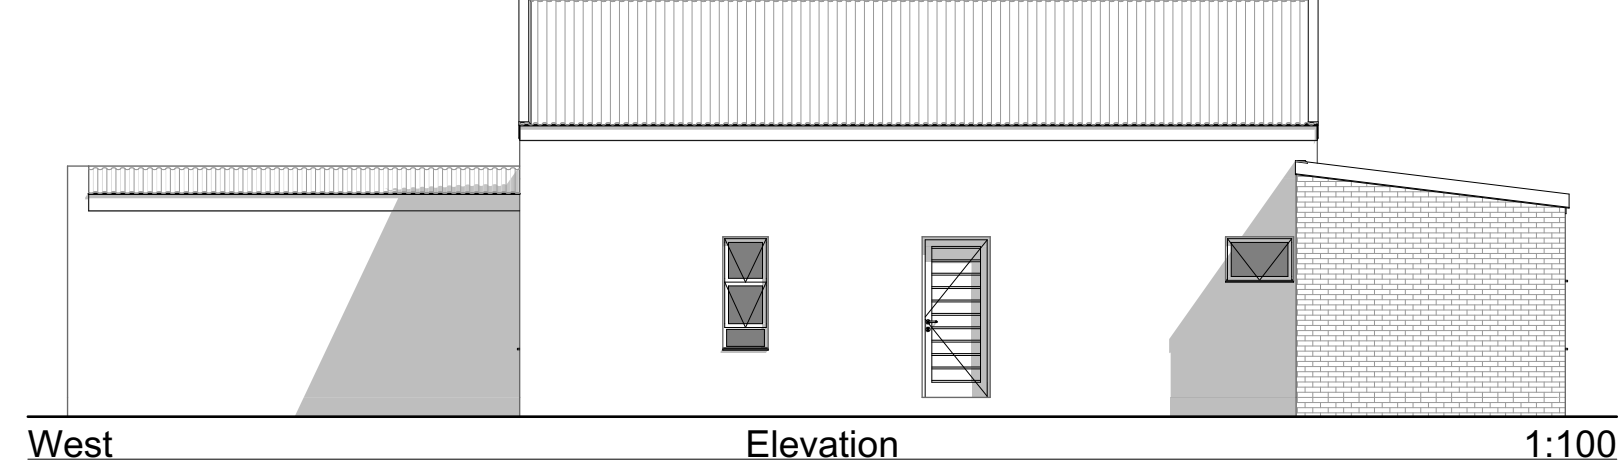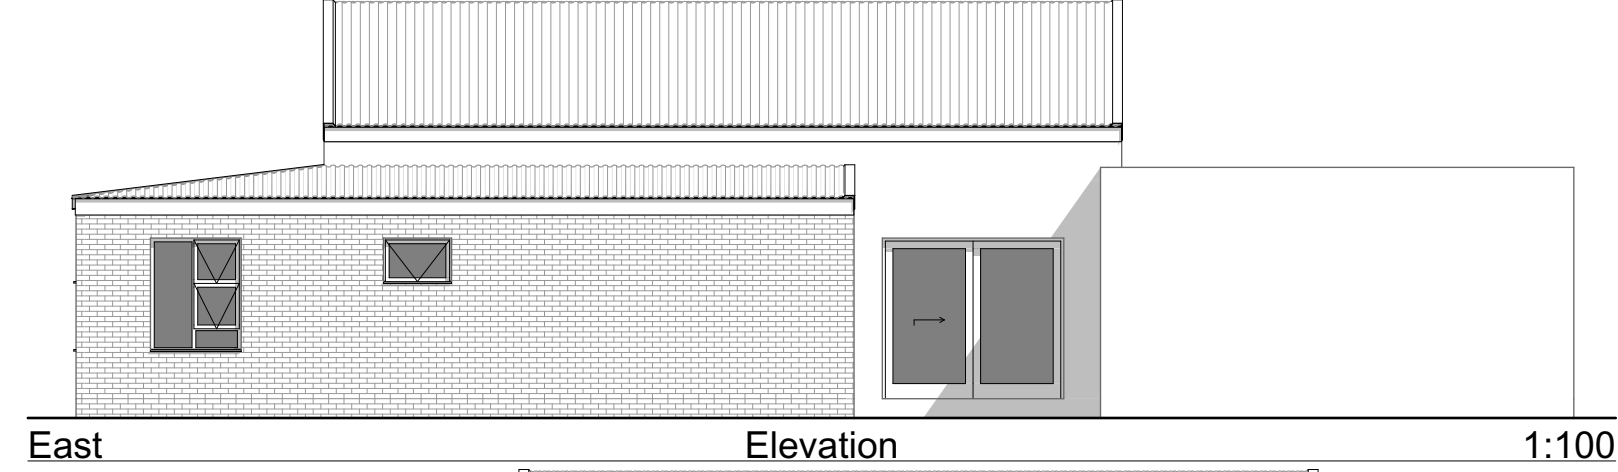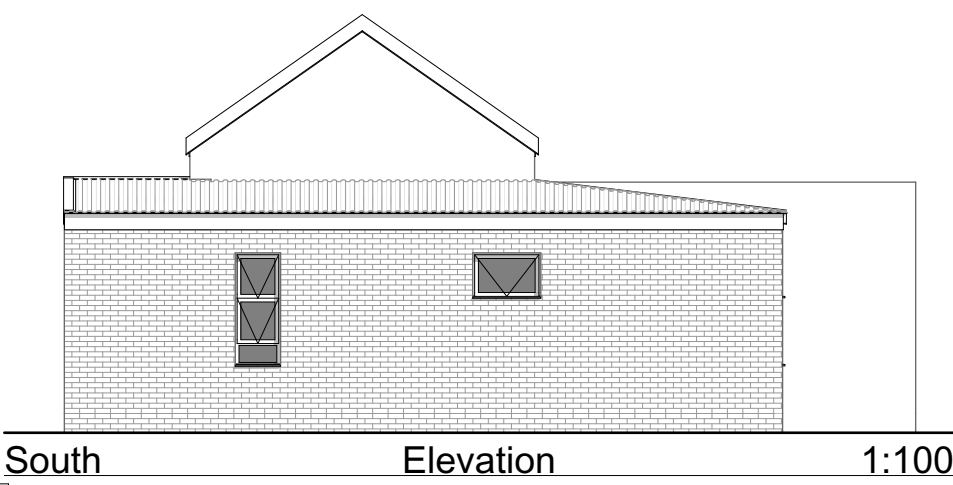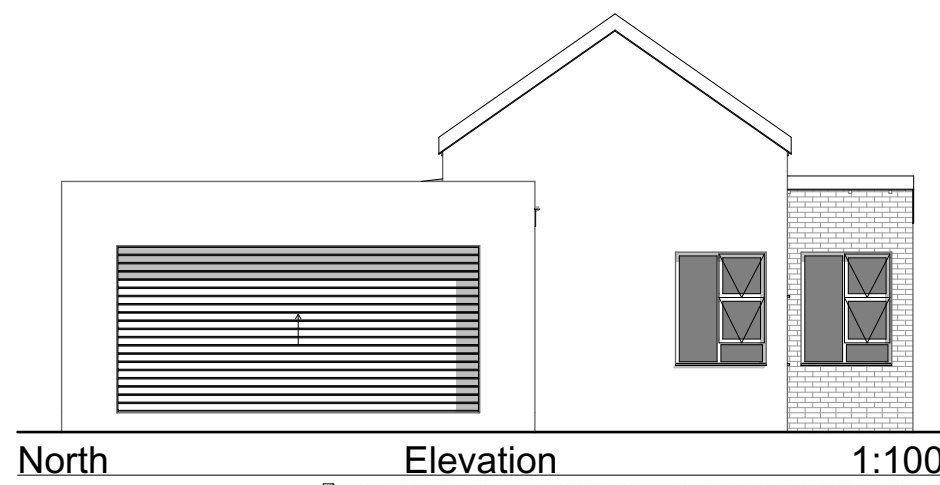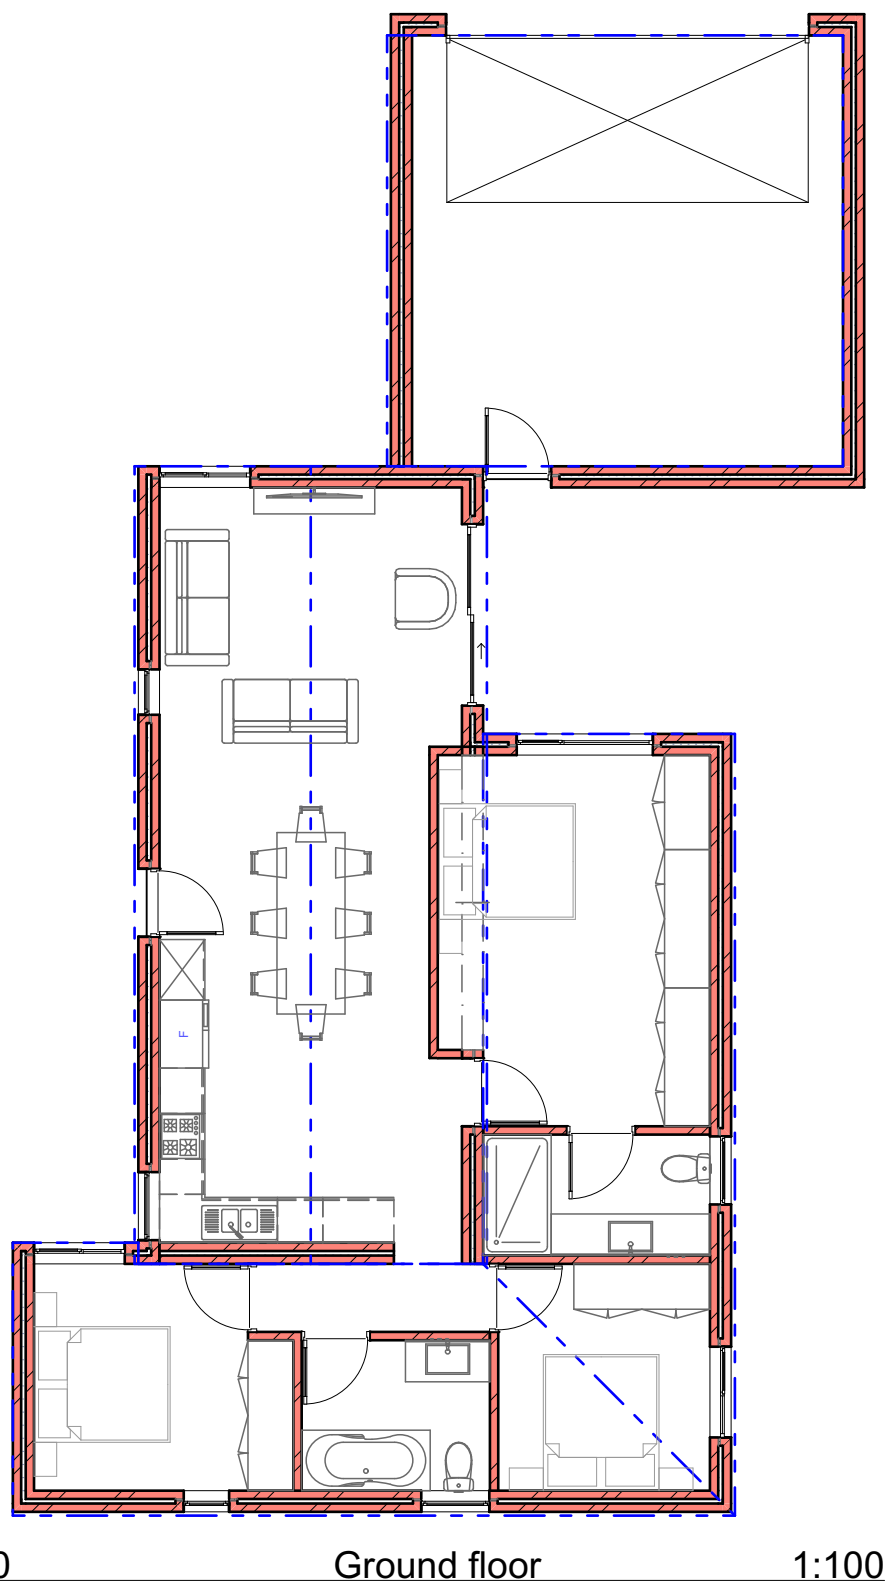

141.57m²

**Unit 9 CP 1**



**EARP**  
CONSTRUCTION

COPYRIGHT NOTICE: Copyright © 2018 Earp Construction (PTY) LTD. Copyright subsists in this drawing. The person or entity, whose name appears in the title block of this drawing, is hereby granted a non-exclusive license to use, display, and print and / or reproduce this drawing to the extent necessary to carry out and complete the project described in the title block of this drawing. This license in respect of the copyright is expressly limited as aforesaid and the person and/or entity referred to above shall not be entitled to grant sub-licenses in respect of the copyright in this drawing to any other entity. This license confers no ownership rights in the copyright vesting in the drawing and this drawing and the copyright subsisting therein will, at all times, remain the property of Earp Construction (PTY) Ltd.

Any unauthorized reproduction, publication, transmission, adaptation and/or inclusion of this drawing in a cinematograph film or television broadcast is an act of copyright infringement which will render the doer of the act liable for civil law copyright infringement and may in certain circumstances render the doer liable to criminal prosecution. Requests and enquiries concerning this drawing and the rights subsisting therein should be addressed to the copyright owner. ACTS OF PARLIAMENT: All Contractors shall ensure that, before any work is put in hand, they comply with all the necessary Acts of Parliament of the Republic of South Africa.

5cm on original A1 drawing

0

1

2

3

4

5

|          |                |                     |  |
|----------|----------------|---------------------|--|
| DRAWN BY | Franco Henegan |                     |  |
| REVISION | DATE           | REVISION DETAILS    |  |
| 0        | 2026/04/30     | Issued for approval |  |

PROJECT: Proposed new SDP on Erf 9783, Mooikloof, Paarltsdorp for owner: Earp Construction (Pty) Ltd

DRAWING TITLE: Typical Units

DRAWING: Mooikloof fase 4\_Dwarskloof\_rev 3 Layout for Marlize.pln


SCALE: as shown

PAPER SIZE: A1



REVISION: 0

SHEET: 10 of 12



Franco Henegan  
PrArchDraught, (PAD53267387) / 33159 (SAIAT)  
Toll: 072 383 6610  
Email: franco@henegan@gmail.com  
Address: 8 Terblanche street  
Heather Park  
George  
6529

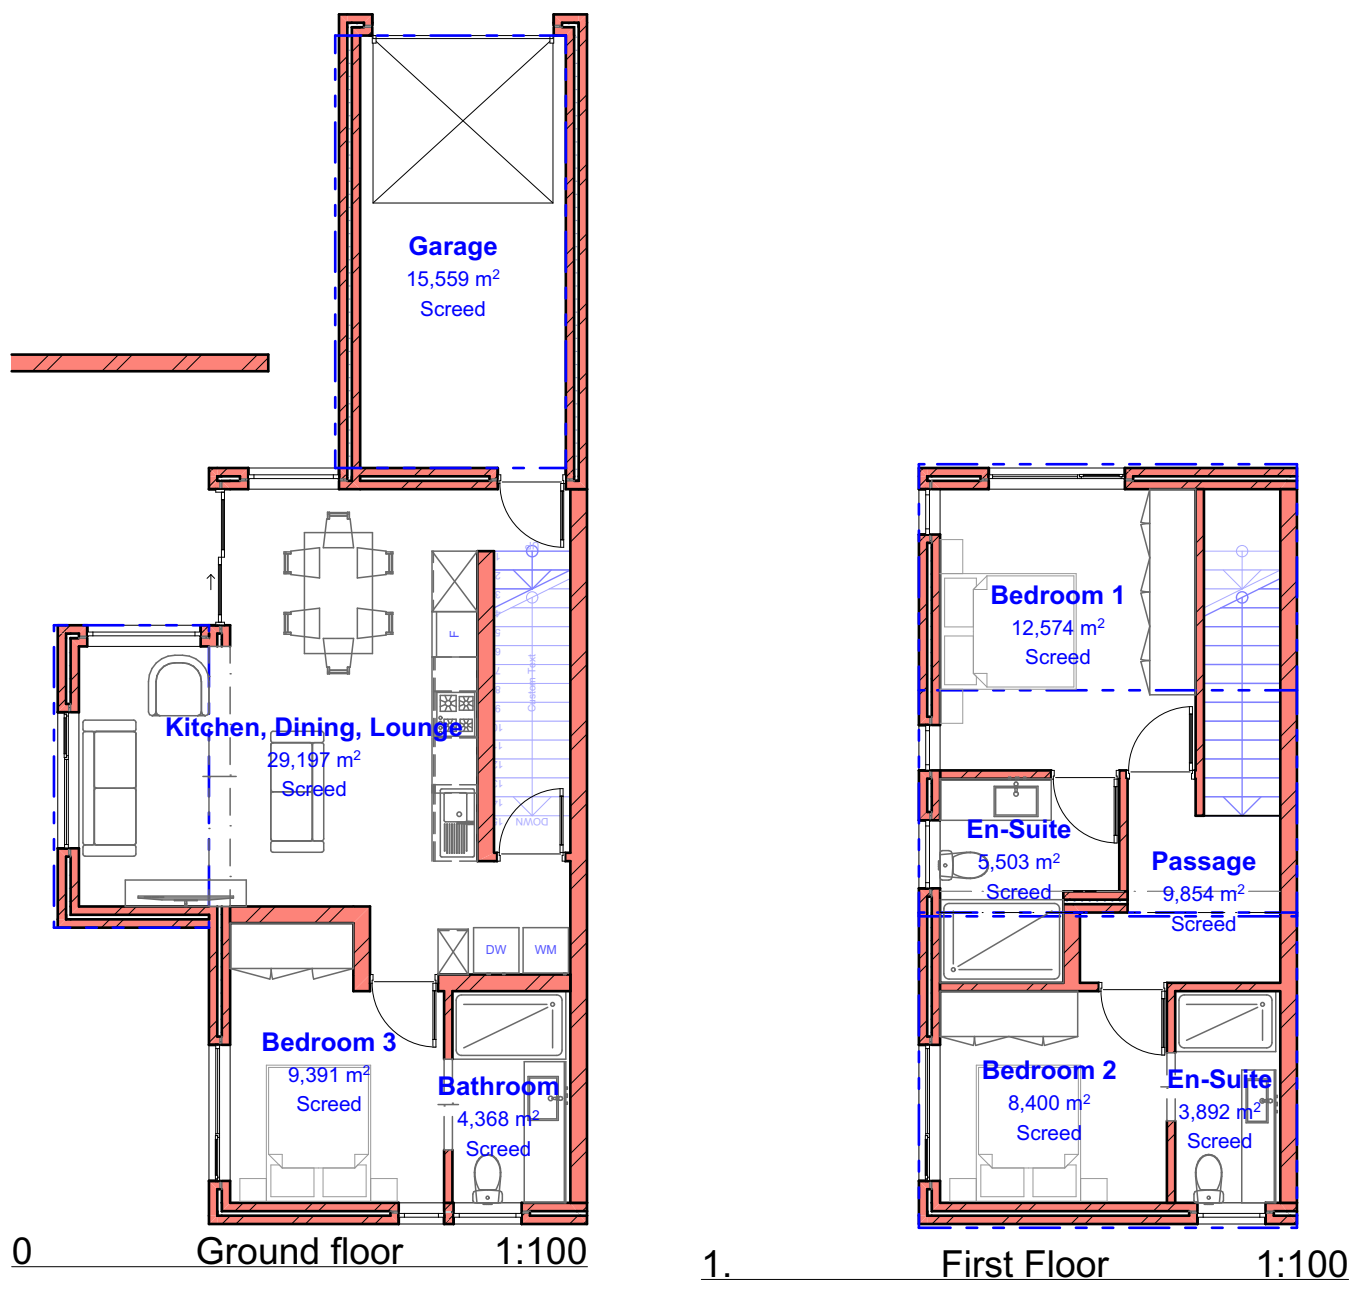

127.68m<sup>2</sup>  
**Unit 10 CP 2**

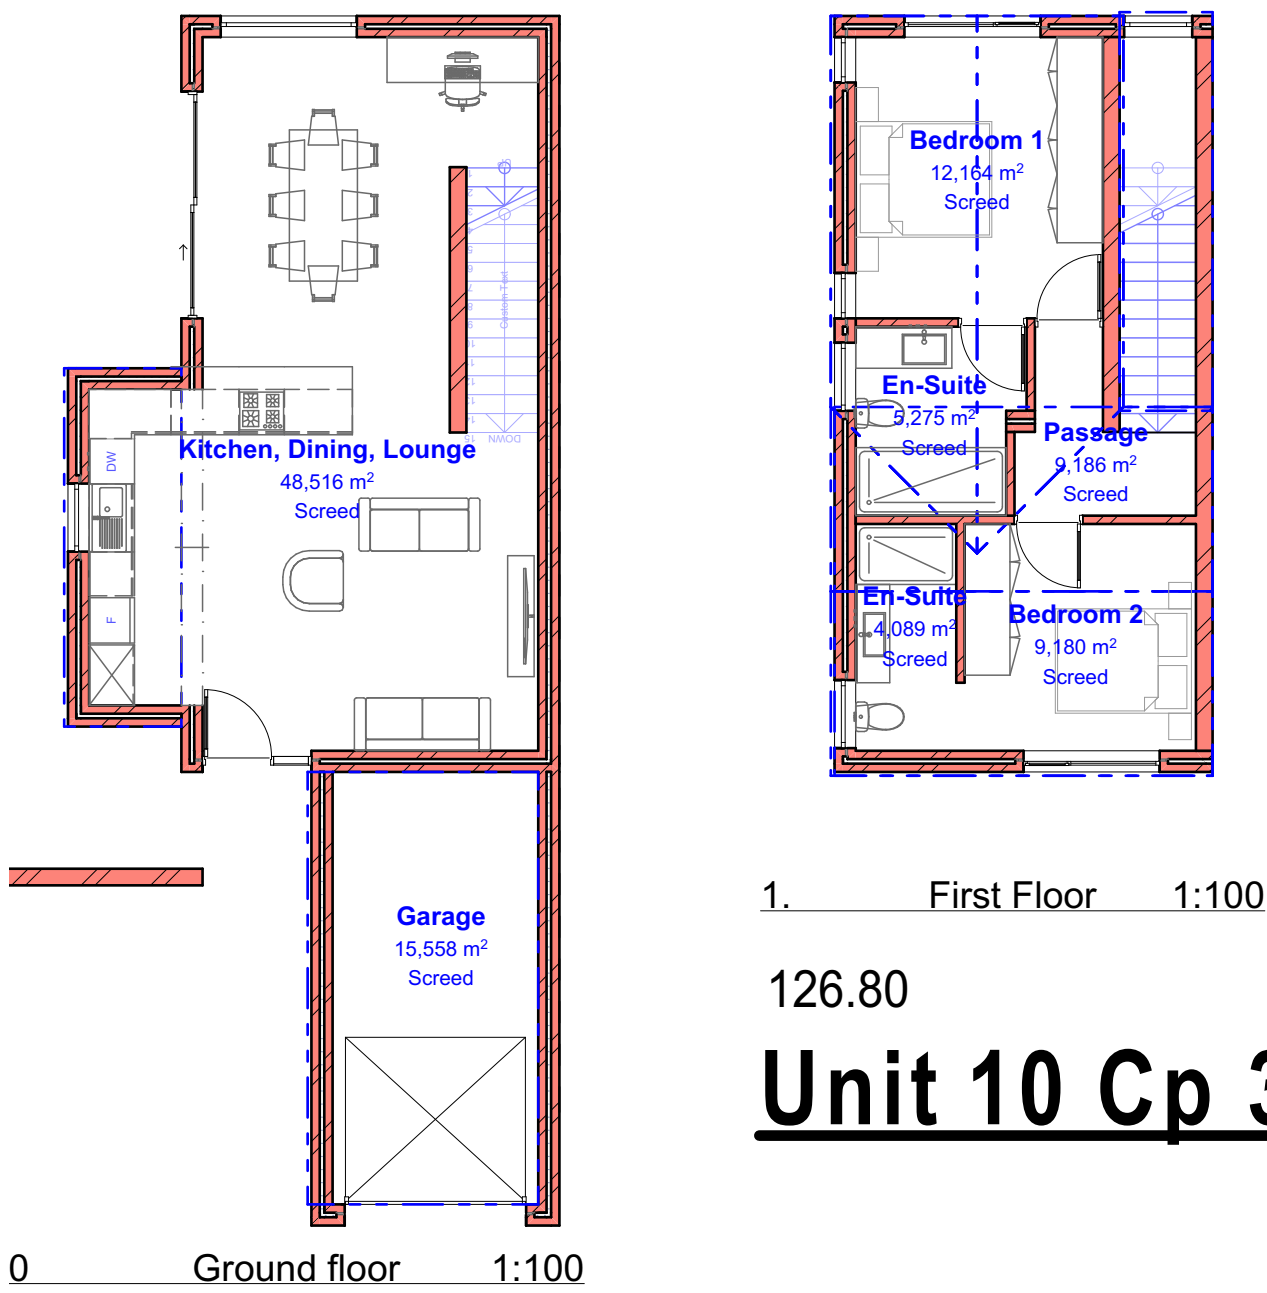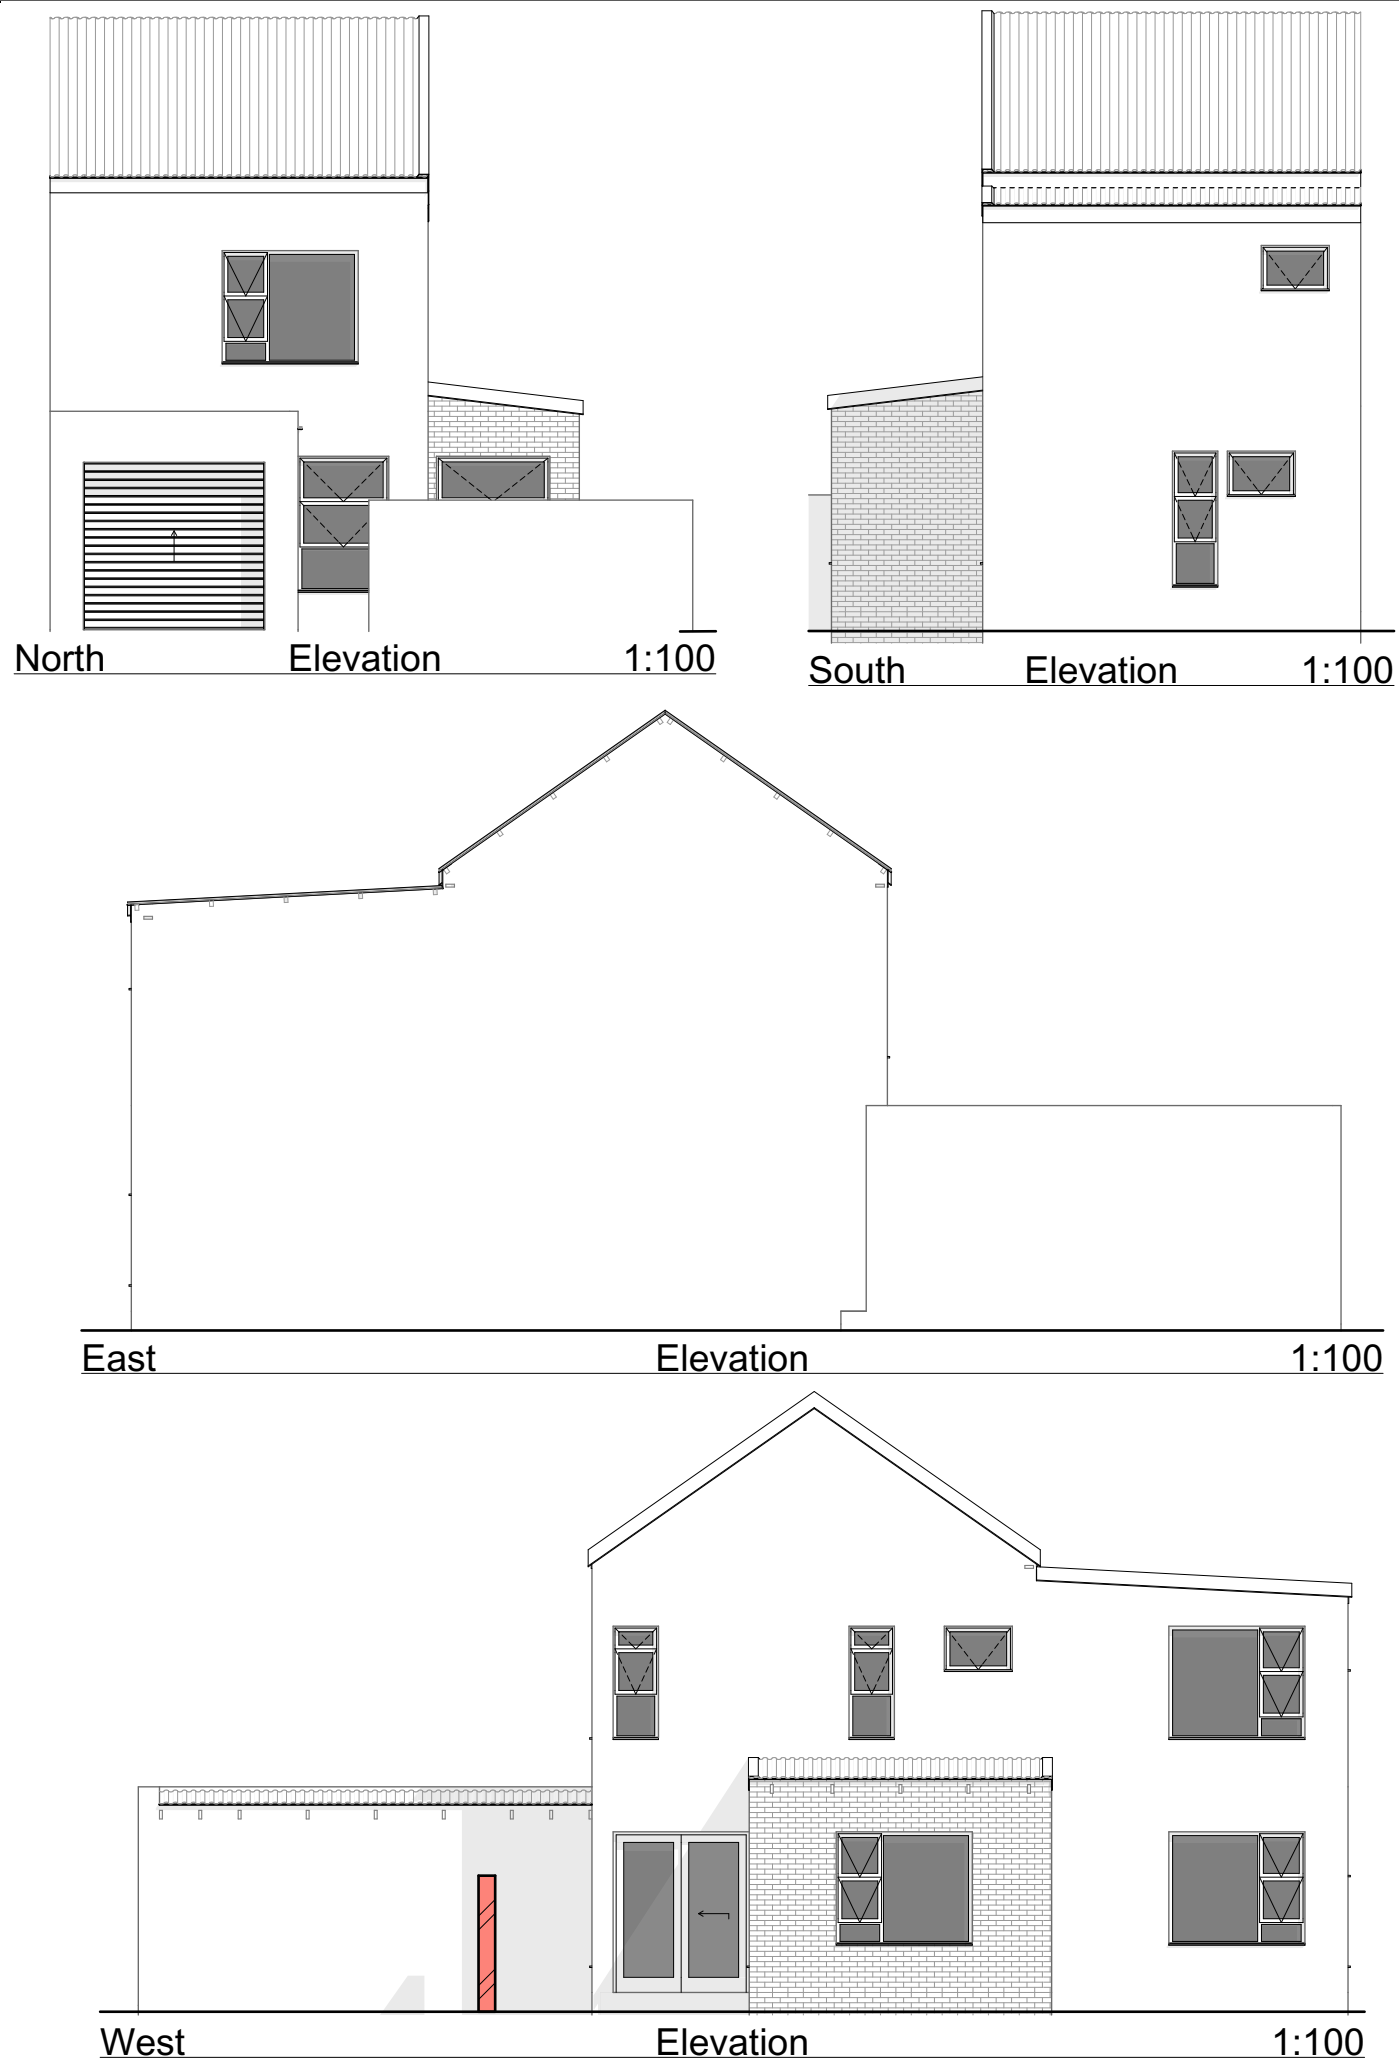

126.80  
**Unit 10 Cp 3**

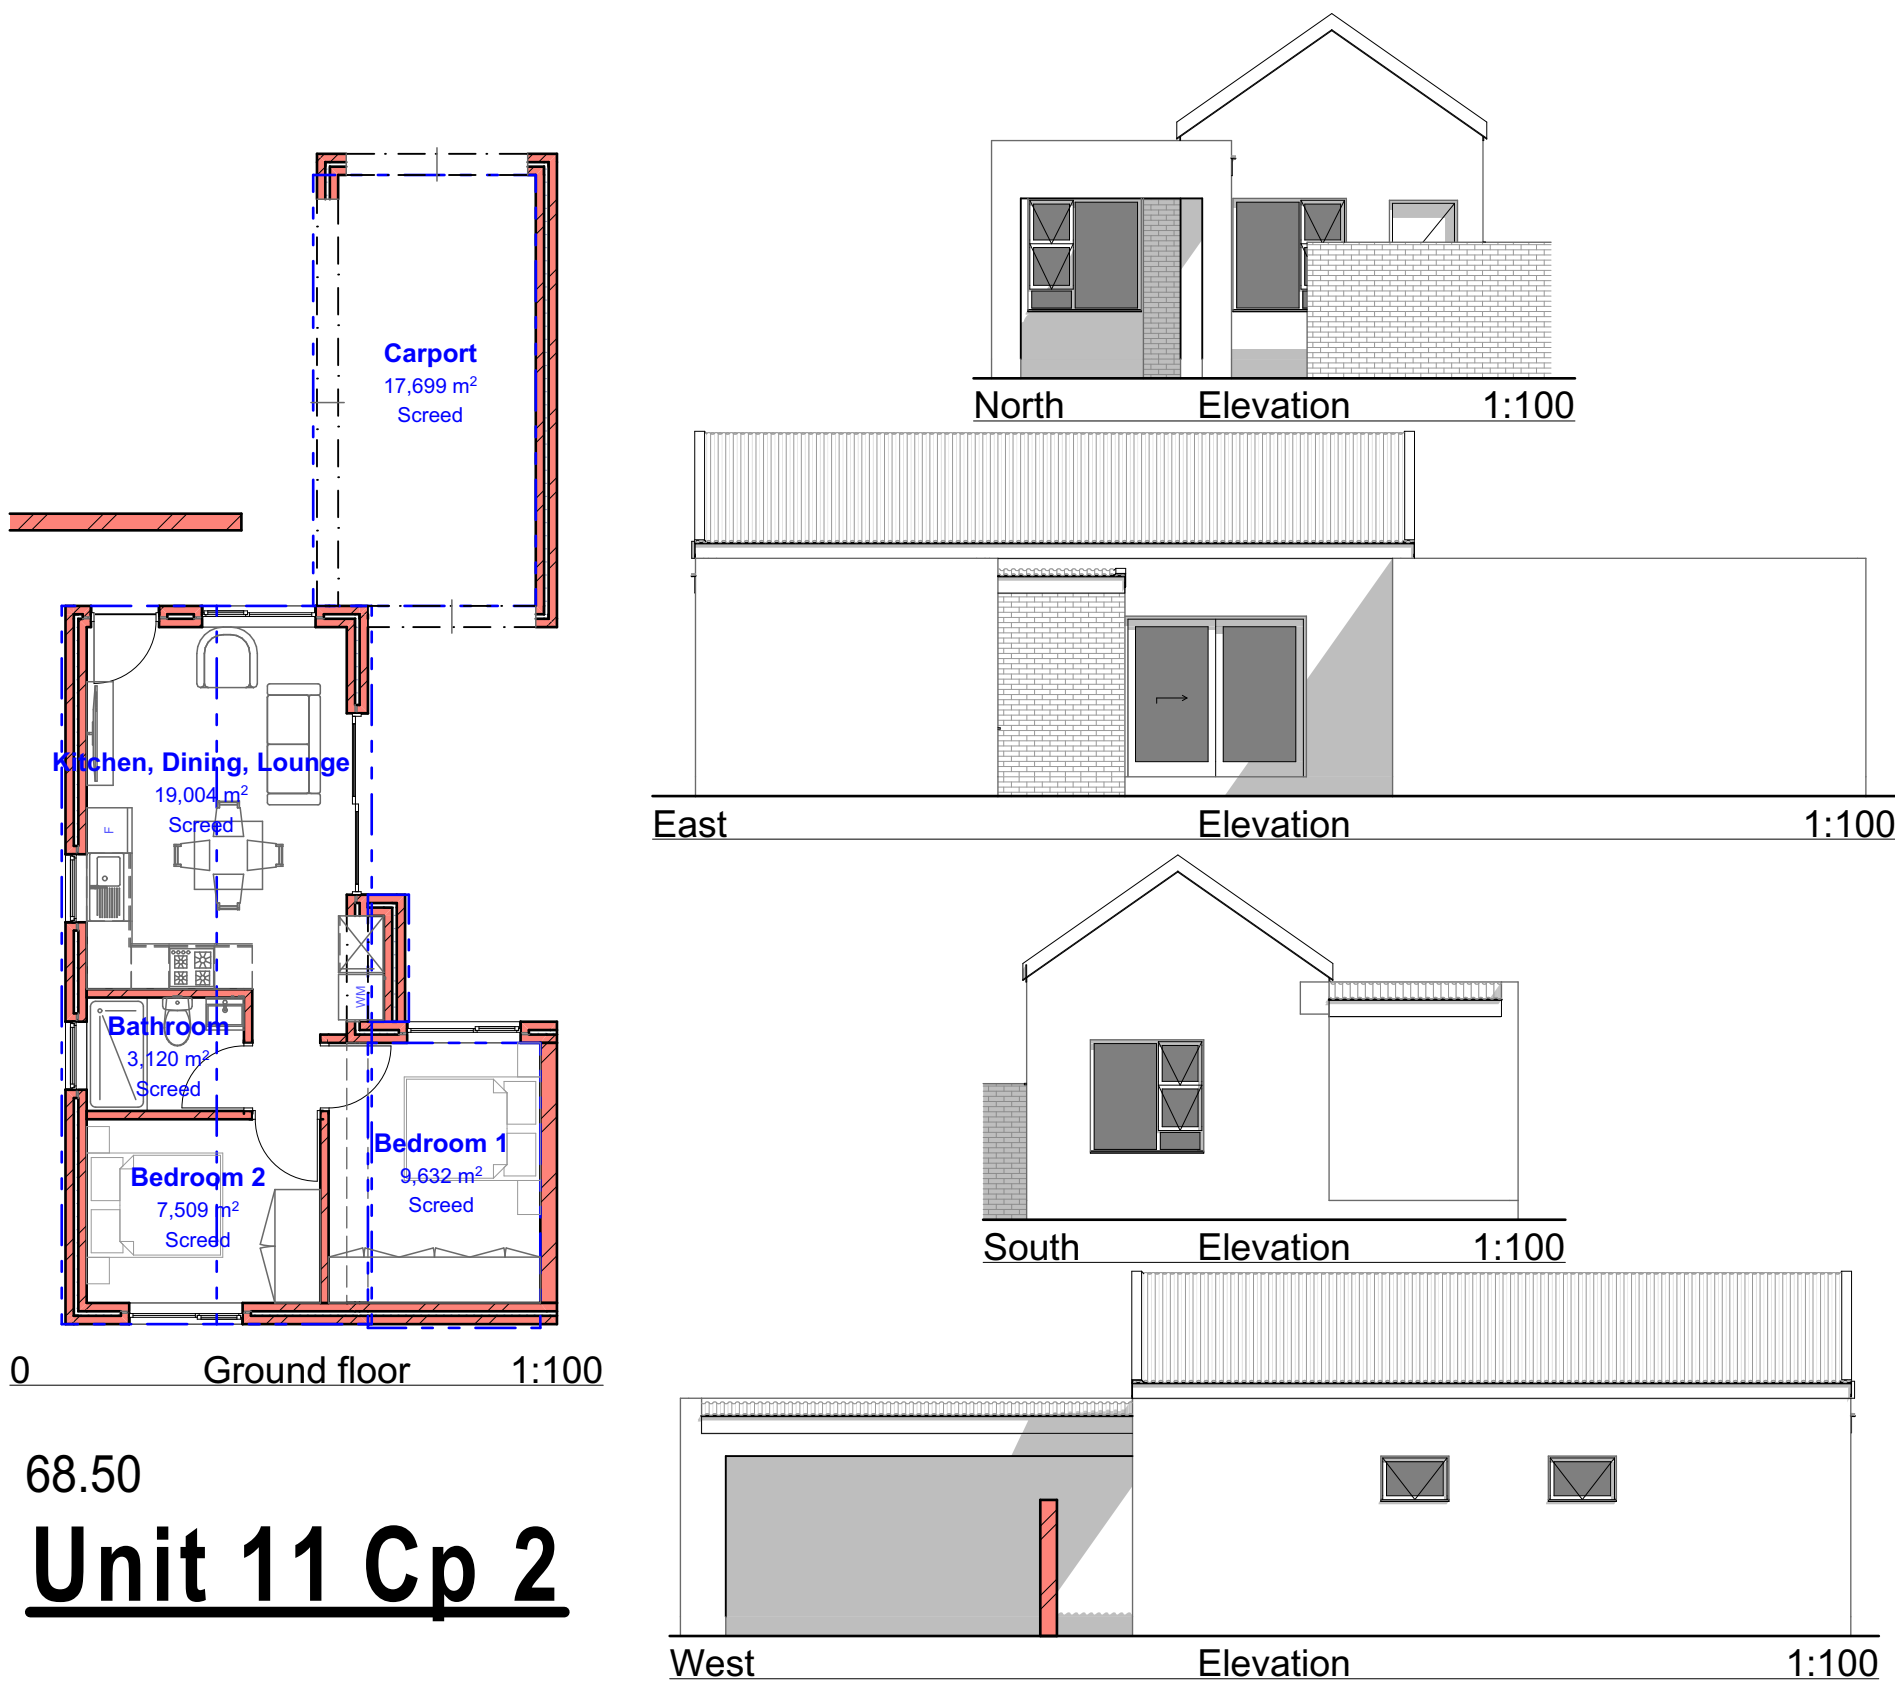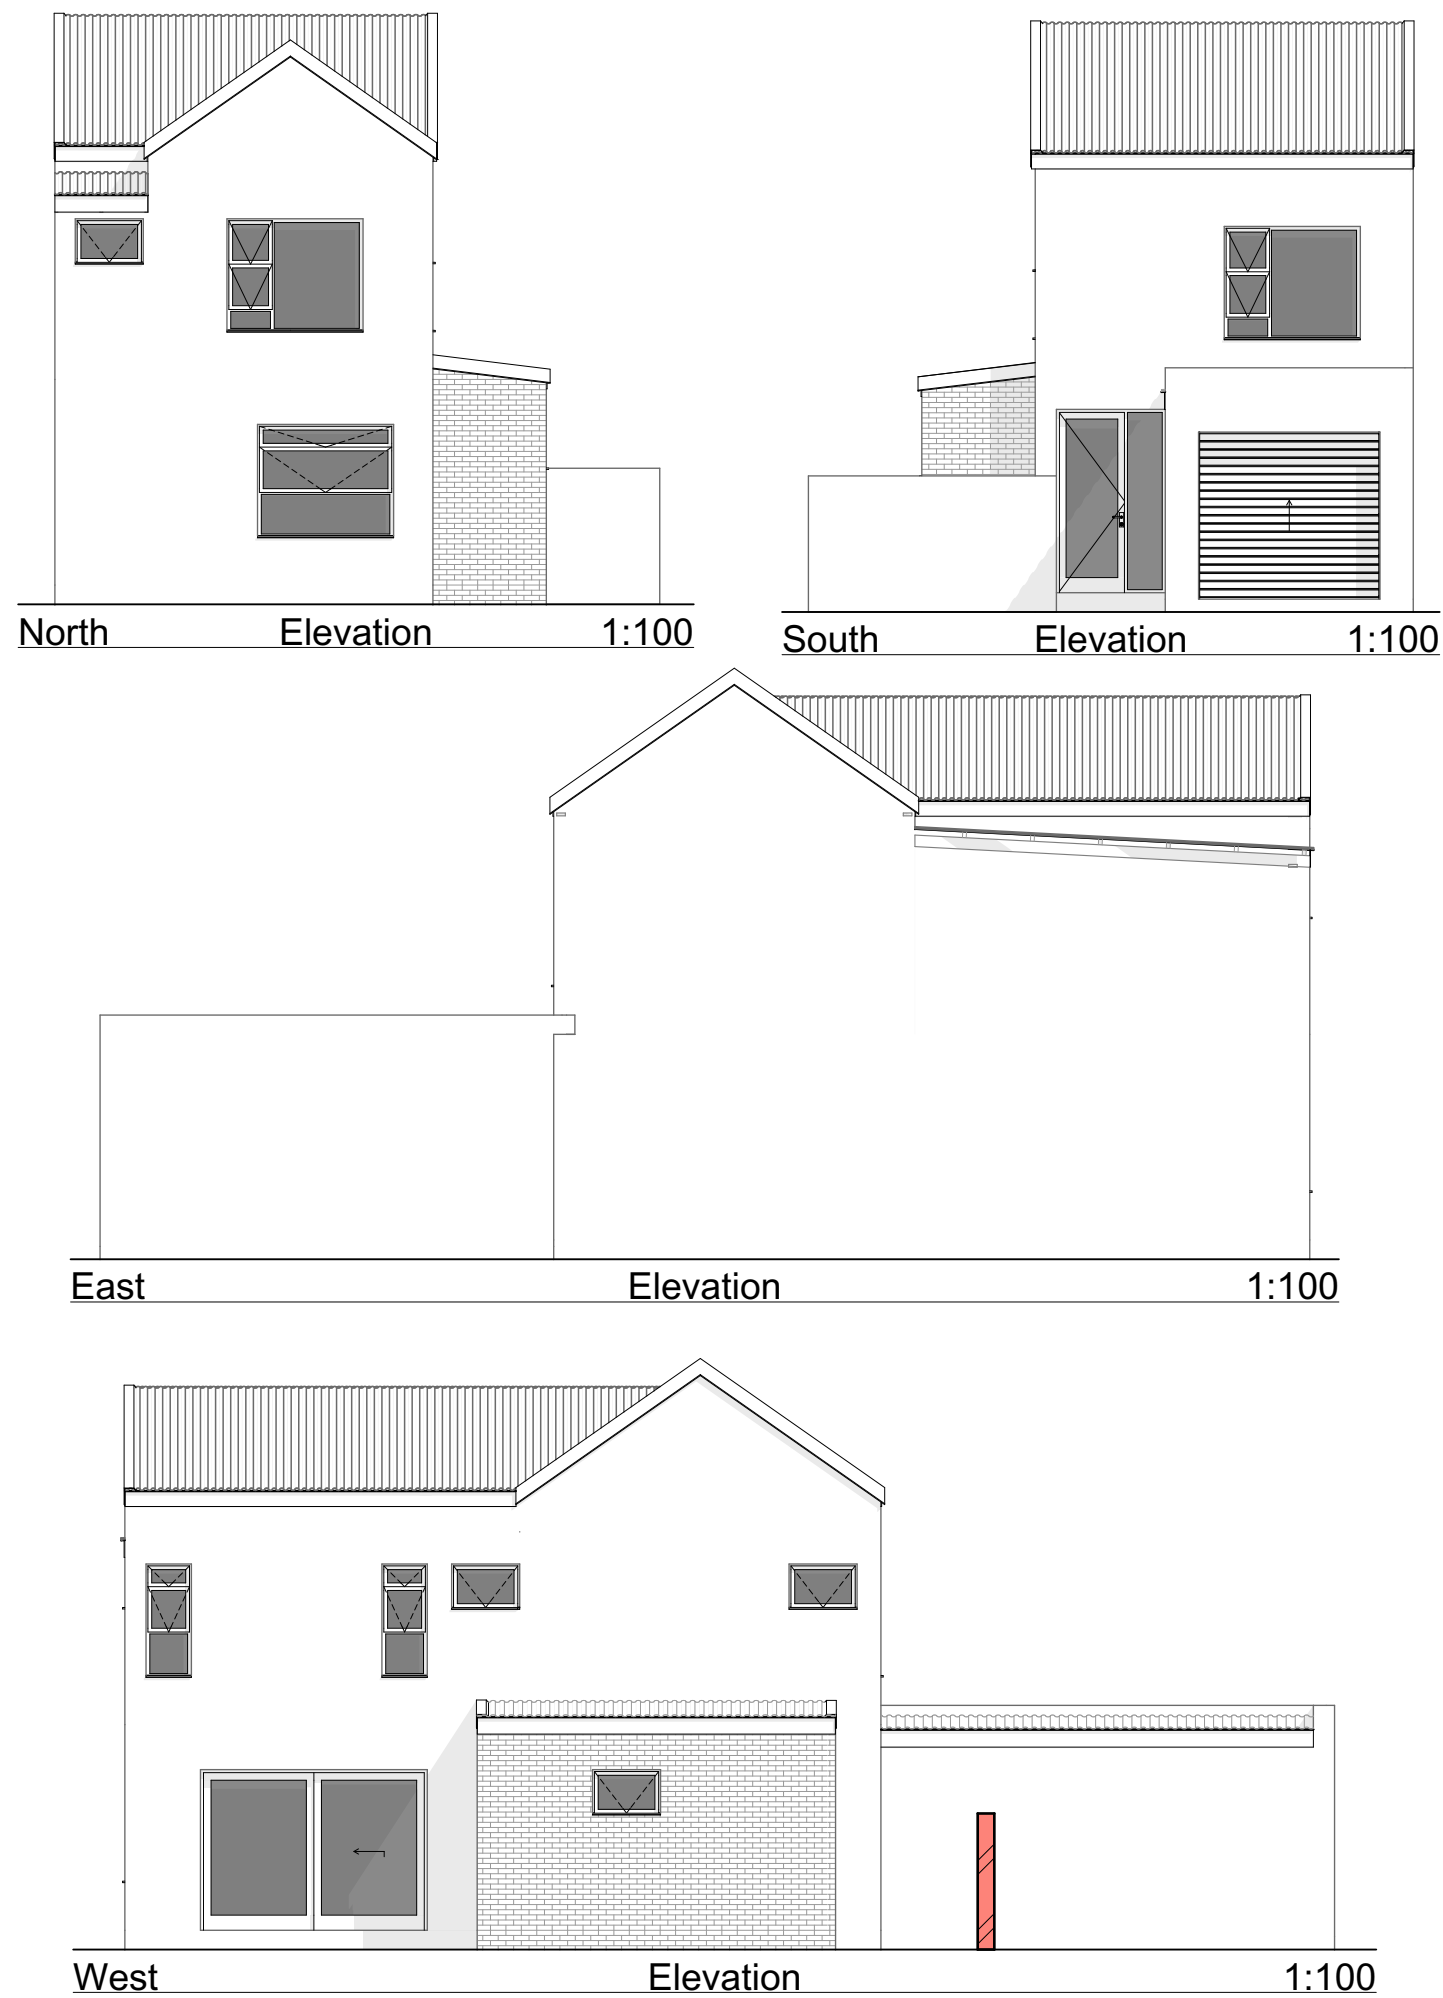

68.50  
**Unit 11 Cp 2**



**EARP**  
CONSTRUCTION

COPYRIGHT NOTICE: Copyright © 2018 Earp Construction (PTY) LTD. Copyright subsists in this drawing. The person or entity, whose name appears in the title block of this drawing, is hereby granted a non-exclusive license to use, display, and print and / or reproduce this drawing to the extent necessary to carry out and complete the project described in the title block of this drawing. This license in respect of the copyright is expressly limited as aforesaid and the person and/or entity referred to above shall not be entitled to grant sub-licenses in respect of the copyright in this drawing to any other entity. This license confers no ownership rights in the copyright vesting in the drawing and this drawing and the copyright subsisting therein will, at all times, remain the property of Earp Construction (PTY) Ltd.

Any unauthorized reproduction, publication, transmission, adaptation and/or inclusion of this drawing in a cinematograph film or television broadcast is an act of copyright infringement which will render the doer of the act liable for civil law copyright infringement and may in certain circumstances render the doer liable to criminal prosecution. Requests and enquiries concerning this drawing and the rights subsisting therein should be addressed to the copyright owner. ACTS OF PARLIAMENT: All Contractors shall ensure that, before any work is put in hand, they comply with all the necessary Acts of Parliament of the Republic of South Africa.

5cm on original A1 drawing

0

1

2

3

4


5

|   |                |                     |                |
|---|----------------|---------------------|----------------|
| DRAWN BY                                                                                             | Franco Henegan |                     |                |
| REVISION                                                                                             | DATE           | REVISION DETAILS    |                |
| 0   | 2026/04/30     | Issued for approval |                |
| PROJECT: Proposed new SDP on Erf 9783, Mooikloof, Pacaltsdorp for owner: Earp Construction (Pty) Ltd |                |                     |                |
| DRAWING TITLE: Typical Units                                                                         |                |                     | SHEET: 1 of 12 |
| DRAWING: Mooikloof fase 4_Dwarskloof_rev 3 Layout for Marlize.pln                                    | SCALE as shown | PAPER SIZE A1       | REVISION 0     |

Franco Henegan  
PrArchDraught, (PAD53267387) / 33159 (SAIAT)  
Teli: 072 383 6610  
Email: franco@henegan@gmail.com  
Adress: 8 Terblance street  
Heather Park  
George  
6529



## **Ann 13**

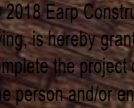

|   |                                                                           |   |   |
|---|---------------------------------------------------------------------------|---|---|
|  <div style="display: inline-block; text-align: center; vertical-align: middle;"> <b>EARP</b><br/>CONSTRUCTION         </div>   |                                                                           | The person or entity whose name appears on this drawing is acknowledged as the author of the drawing and is responsible for ensuring that the drawing is used in accordance with the terms and conditions of the license agreement. The user of this drawing is responsible for ensuring that the drawing is used in accordance with the terms and conditions of the license agreement. |   |
| Any unauthorized reproduction, publication, transmission, adaptation and/or inclusion of this drawing in a cinematograph film or television broadcast is an act of copyright infringement which will render the user of the act liable for civil and criminal prosecution and may in certain circumstances render the user liable to criminal prosecution. Requests and enquiries concerning this drawing and the rights subsisting therein should be addressed to the copyright owner. ACTS OF PARLIAMENT. All Contractors shall ensure that, before any work is put in hand, they comply with all the necessary Acts of Parliament of the Republic of South Africa. |                                                                           |   |   |
| 5cm on original A1 drawing<br>   |                                                                           |   |   |
| <b>DRAWN BY</b>   | Franco Hengen                                                             |   |   |
| <b>REVISION</b>   | <b>DATE</b>                                                               | <b>REVISION DETAILS</b>   |   |
| 0   | 2026/04/30                                                                | Issued for approval   |   |
|   |                                                                           |   |   |
| <b>PROJECT:</b> <b>Proposed new SDP on Erf 9783, Mooikloof, Pacaltsdorp for owner: Earp Construction (Pty) Ltd</b>   |                                                                           |   |   |
| <b>DRAWING TITLE:</b><br><br><div style="text-align: center; border: 1px solid black; padding: 5px; margin: 5px auto; width: 80%;"> <b>Renders</b> </div>   |                                                                           |   | <b>SHEET:</b><br><br><div style="text-align: center; border: 1px solid black; padding: 5px; margin: 5px auto; width: 80%;"> <b>12 of 12</b> </div> |
| <b>DRAWING:</b>   | <b>Mooikloof fase 4_ Dwarskloof_rev 3</b><br><b>Layout for Maritz.pln</b> | <b>SCALE</b><br>as shown   | <b>PAPER SIZE</b><br><br><div style="text-align: center; border: 1px solid black; padding: 5px; margin: 5px auto; width: 80%;"> <b>A1</b> </div>   |
| <b>Franco Hengen</b><br>PrArchDraught. (PAD53267587)   33159 (SAAIT)<br>Telt 012 383 6610<br>Email: franco@hengen@gmail.com<br>Address: 8 Terblance street<br>Heather Park<br>George<br>6529   |                                                                           |   |   |

**Ann 14**


New 2.1m High Z Shape Boundary wall

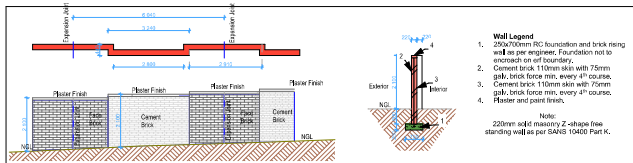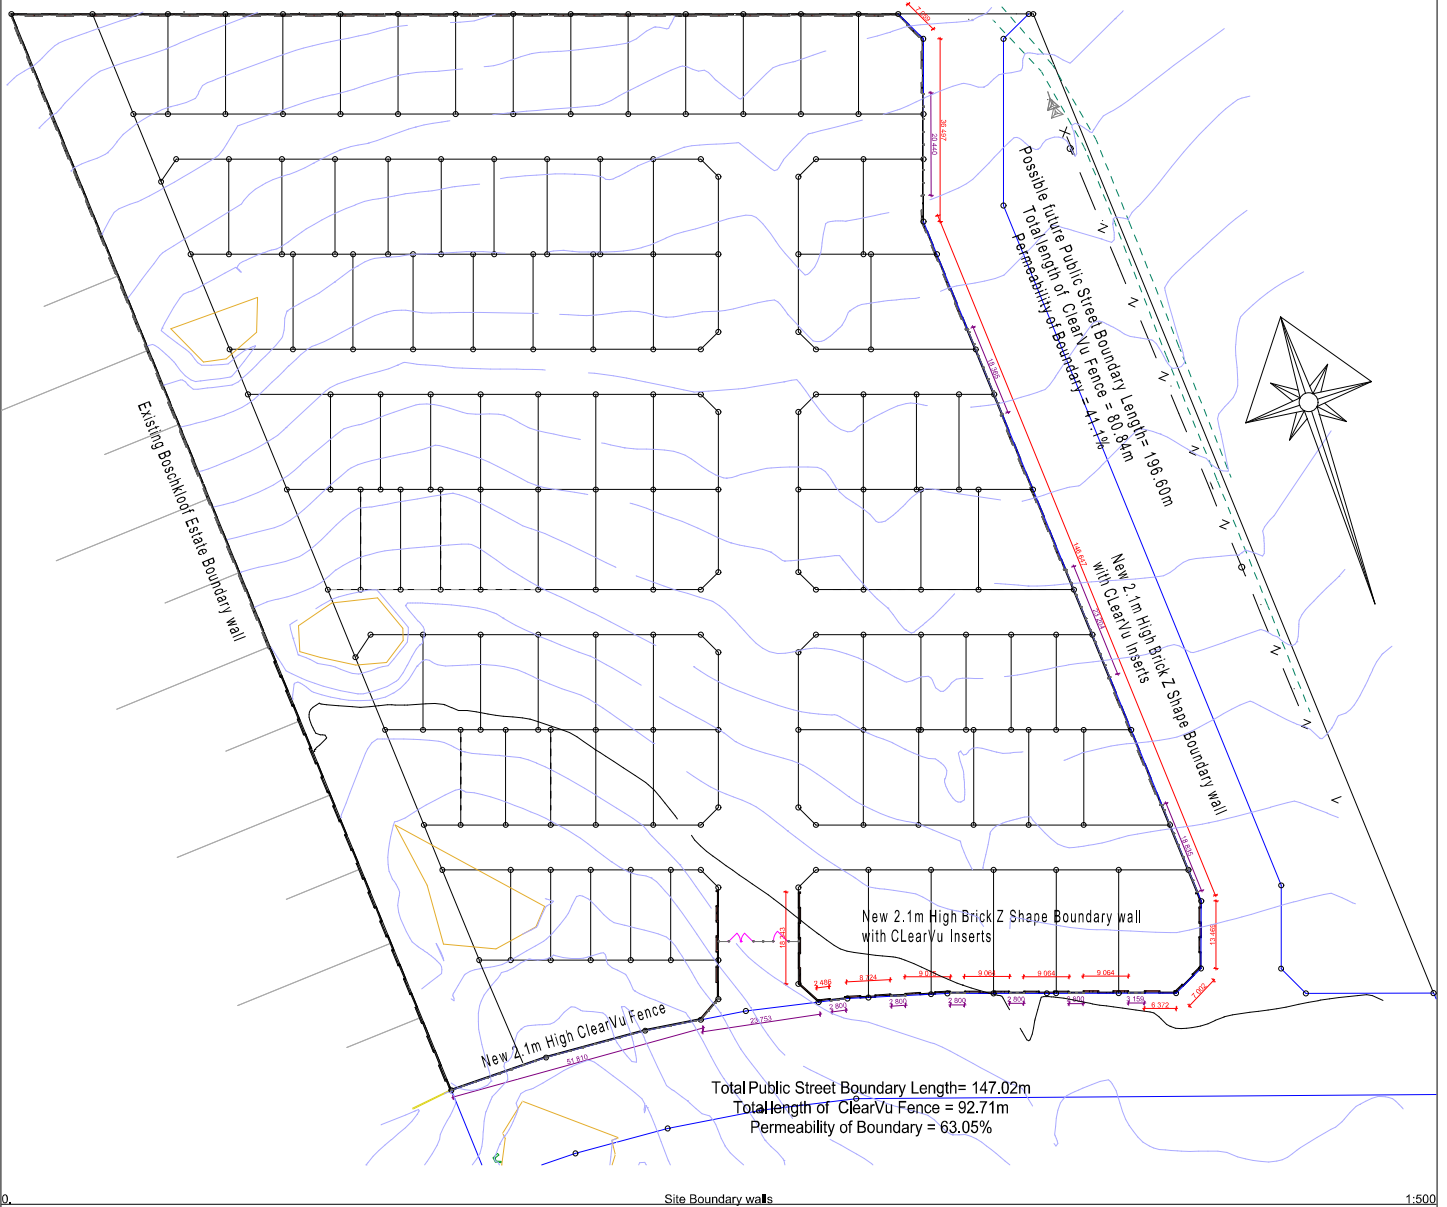

**Wall A.** Construction as per above drawing, face brick and cement brick panels to Public Side.

**Wall B.** Existing Boschklouf Estate Boundary Wall.

**Wall C.** ClearVu Fence.

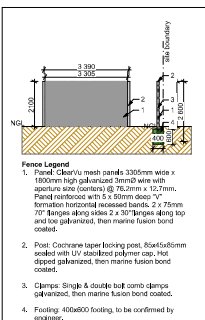

- Existing Boschklouf Estate Boundary Wall
- Proposed New Dwarsklouf Estate Boundary Wall
- Proposed New Dwarsklouf Estate Boundary Clear-Vu Fence

**EARP**

Copyright 1970-2019. Copyright © 2019 EARP Construction (Pty) Ltd. All rights reserved. This drawing is the property of EARP Construction (Pty) Ltd. and is not to be reproduced, stored, or transmitted in any form or by any means, electronic, mechanical, photocopying, recording, or by any information storage and retrieval system, without the prior written permission of EARP Construction (Pty) Ltd. Any unauthorized reproduction, publication, transmission, or use of this drawing is a breach of the copyright law and is a criminal offense. EARP Construction (Pty) Ltd. is not responsible for any errors or omissions in this drawing. The user of this drawing is responsible for the accuracy of the information contained therein. EARP Construction (Pty) Ltd. is not responsible for any errors or omissions in this drawing. The user of this drawing is responsible for the accuracy of the information contained therein.

Scale on original A1 drawing

| REVISION | DATE       | REVISION DETAILS    |
|----------|------------|---------------------|
| 0        | 2020/04/30 | Issued for approval |

PROJECT: Proposed new SDP on Erf 9783, Mookklouf, Paarl, Western Cape  
for owner: EARP Construction (Pty) Ltd


DRAWING TITLE: Site Boundary Walls

DRAWING: Mookklouf fase 4\_Dwarsklouf\_rev 3  
Layout for Mookklouf

SCALE: As shown  
PAPER: A1  
REVISION: 12


Author: Francois Henning  
Project Manager: Francois Henning  
Email: francois@earp.co.za  
Address: 81 Middelburg Street  
Glenelg  
6020

**Ann 15**

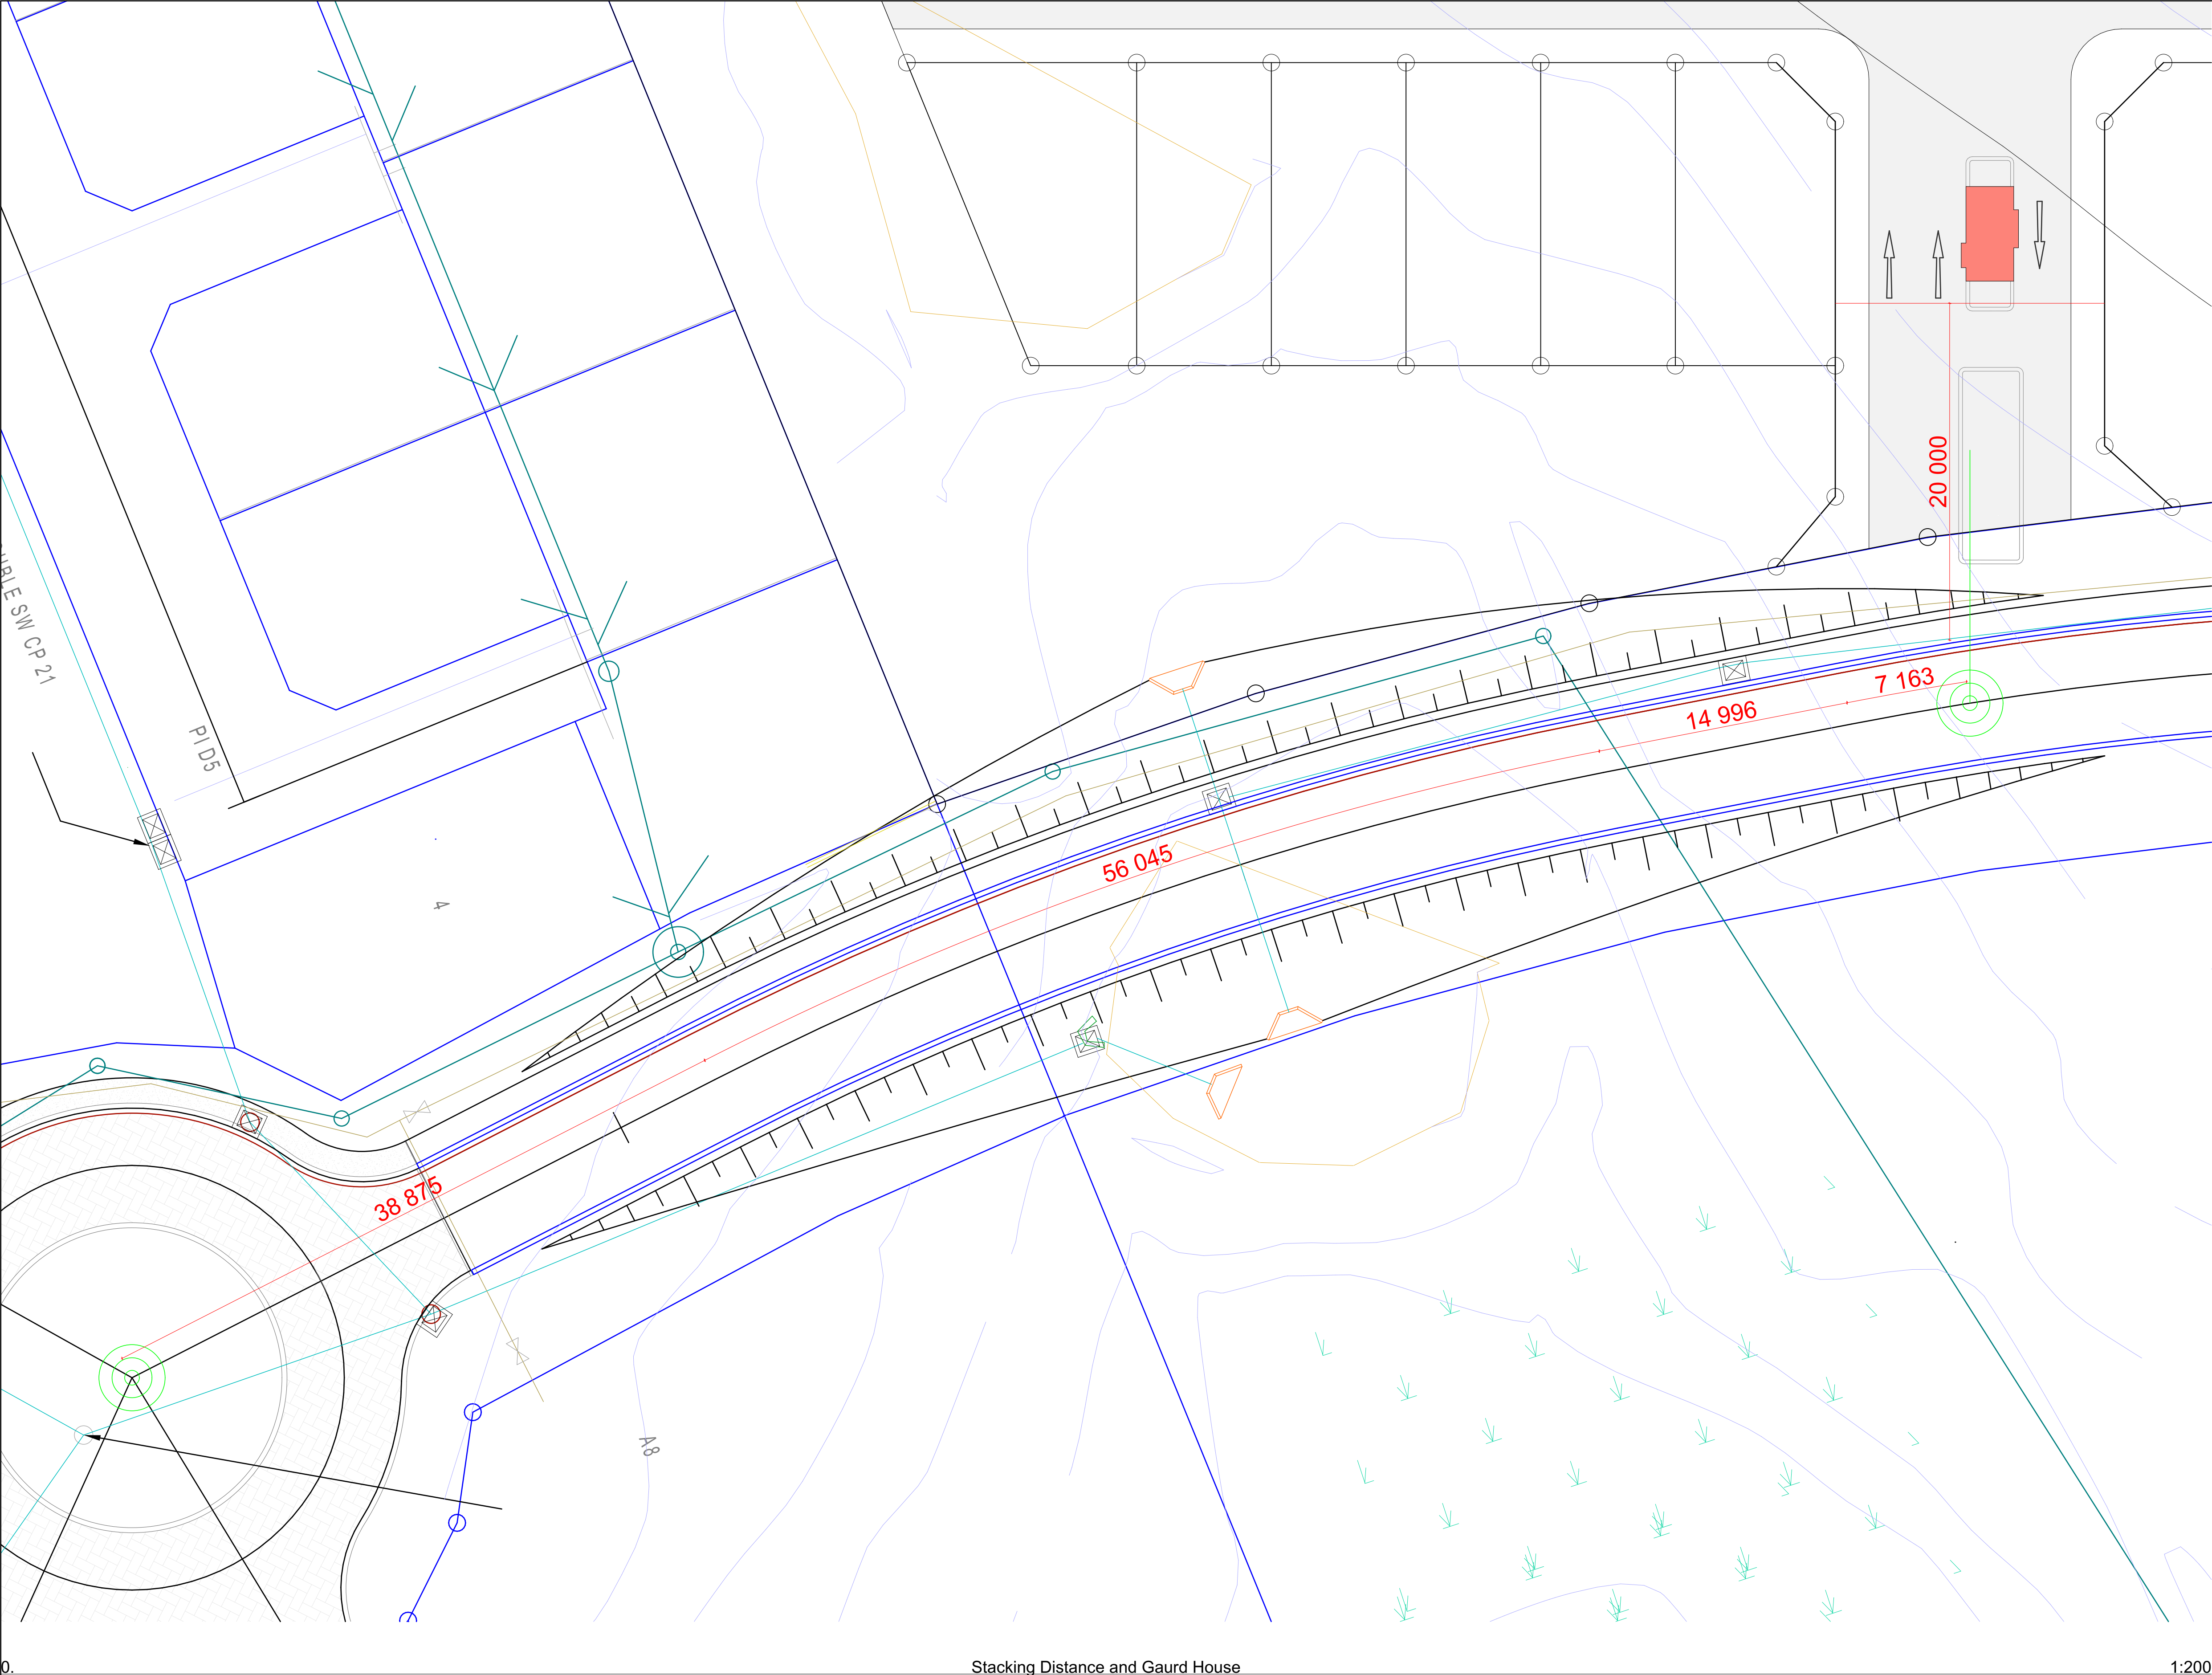


Stacking Distance and Gaurd House 1:200


According to Table 12-5 of AMG2020, the minimum spacing required between the gatehouse/driveway and the roundabout is 115 m.  
Actual Distance is 117.06m  
Stacking distance Required from public road to access control gate is 20m.  
Actual Stacking distance is 20m.

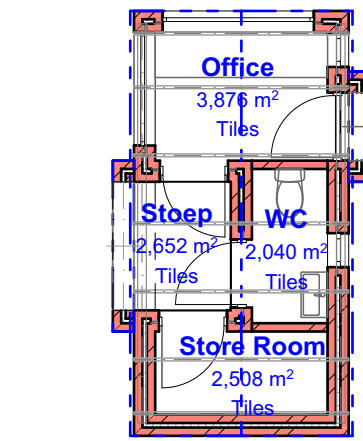


Ground floor 1:100

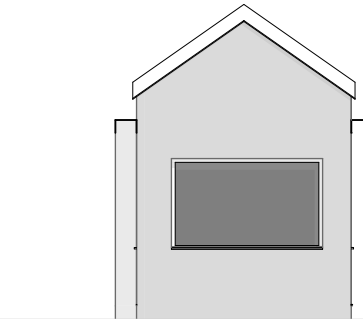

North Elevation 1:100

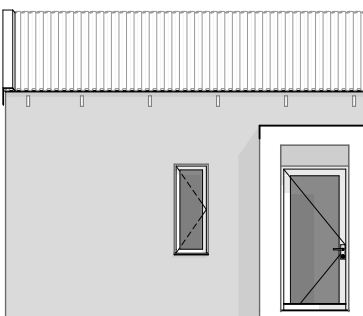

East Elevation 1:100

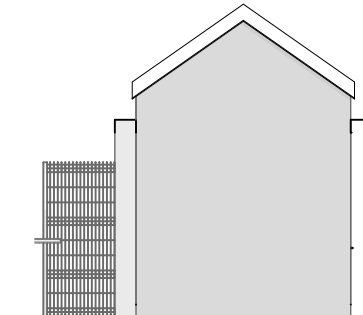

South Elevation 1:100



West Elevation 1:100



**Earp**  
CONSTRUCTION

COPYRIGHT NOTICE: Copyright © 2018 Earp Construction (PTY) LTD. Copyright subsists in this drawing. The person or entity, whose name appears in the title block of this drawing, is hereby granted a non-exclusive license to use, display, and print and / or reproduce this drawing to the extent necessary to carry out and complete the project described in the title block of this drawing. This license in respect of the copyright is expressly limited as aforesaid and the person and/or entity referred to above shall not be entitled to grant sub-licenses in respect of the copyright in this drawing to any other entity. This license confers no ownership rights in the copyright vesting in the drawing and the copyright subsisting therein will, at all times, remain the property of Earp Construction (PTY) LTD.

Any unauthorized reproduction, publication, transmission, adaptation and/or inclusion of this drawing in a cinematograph film or television broadcast is an act of copyright infringement which will render the doer of the act liable for civil law copyright infringement and may in certain circumstances render the doer liable to criminal prosecution. Requests and enquiries concerning this drawing and the rights subsisting therein should be addressed to the copyright owner. ACTS OF PARLIAMENT: All Contractors shall ensure that, before any work is put in hand, they comply with all the necessary Acts of Parliament of the Republic of South Africa.

5cm on original A1 drawing

0

1

2

3

4

5

|          |                |                     |  |
|----------|----------------|---------------------|--|
| DRAWN BY | Franco Henegan |                     |  |
| REVISION | DATE           | REVISION DETAILS    |  |
| 0        | 2026/04/30     | Issued for approval |  |

PROJECT: Proposed new SDP on Erf 9783, Mooikloof, Pacaltsdorp  
for owner: Earp Construction (Pty) Ltd

DRAWING TITLE: Gaurd House & Stacking Distance

SHEET: 5 of 12

DRAWING: Mooikloof fase 4\_ Dwarskloof\_rev 3  
Layout for Marlize.pln

SCALE as shown

PAPER SIZE A1

REVISION 0

Franco Henegan

PrArchDraught. (PAD53267387) / 33159 (SAIAT)

Tell: 072 383 6610

Email: franco@henegan@gmail.com

Address: 8 Terblance street  
Heather Park  
George  
6529